



PROPOSED FRONT ELEVATION

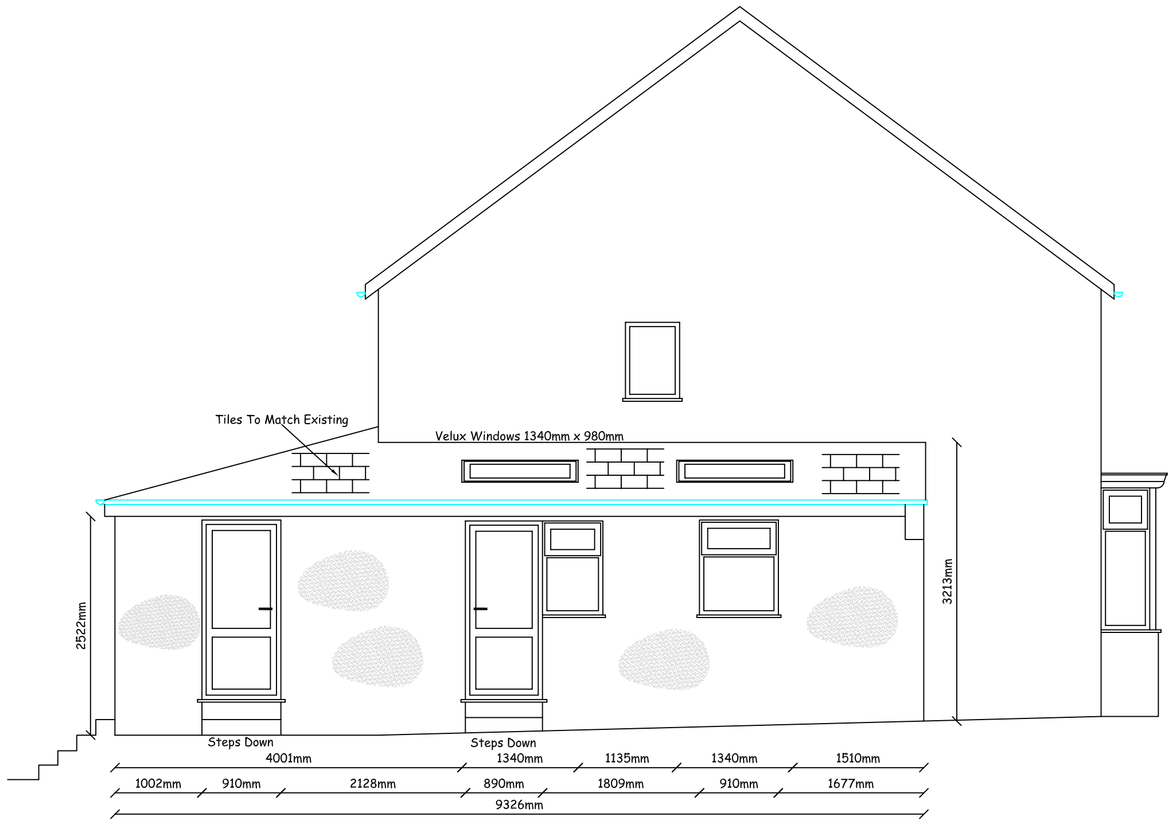


PROPOSED SIDE ELEVATION




PROPOSED REAR ELEVATION

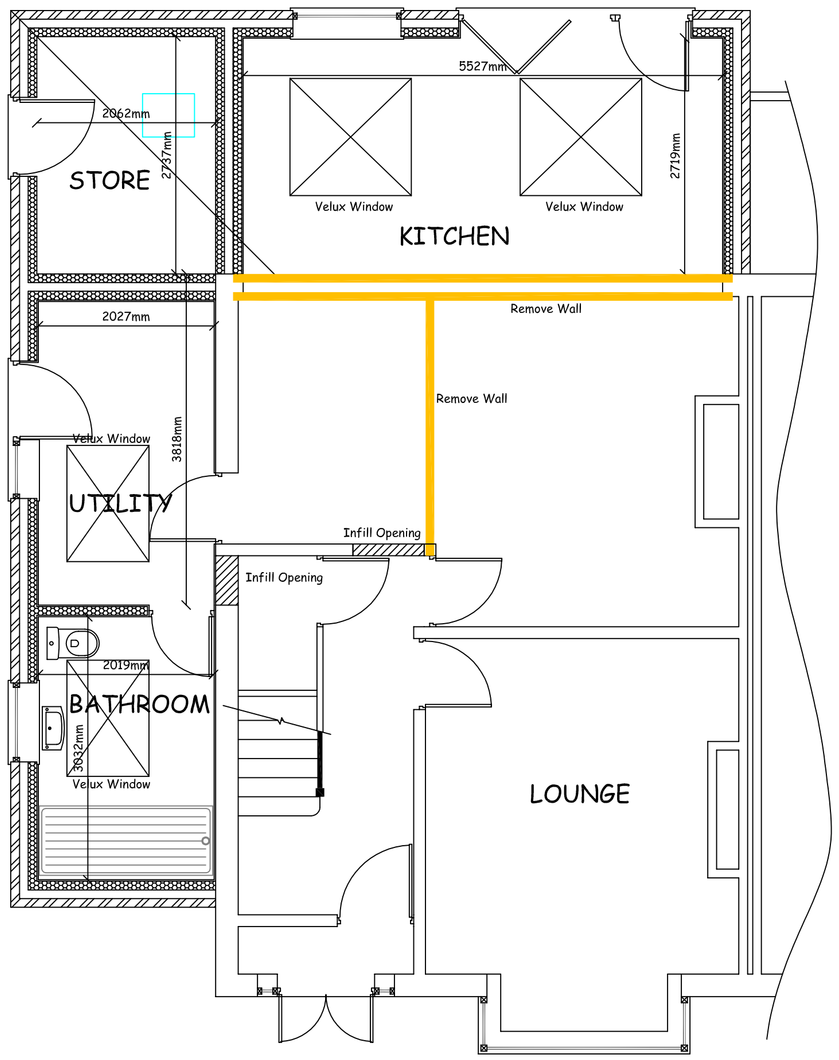


PROPOSED GROUND FLOOR PLAN VIEW

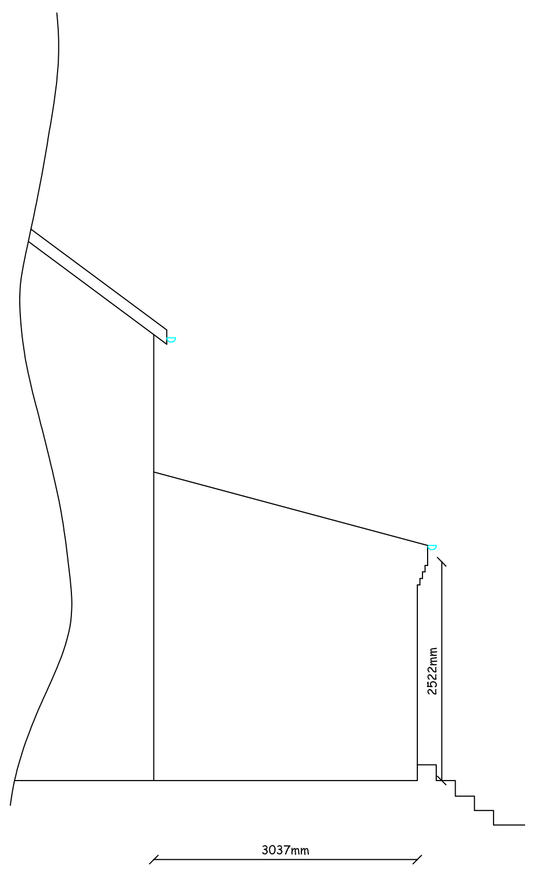

PROPOSED SIDE ELEVATION

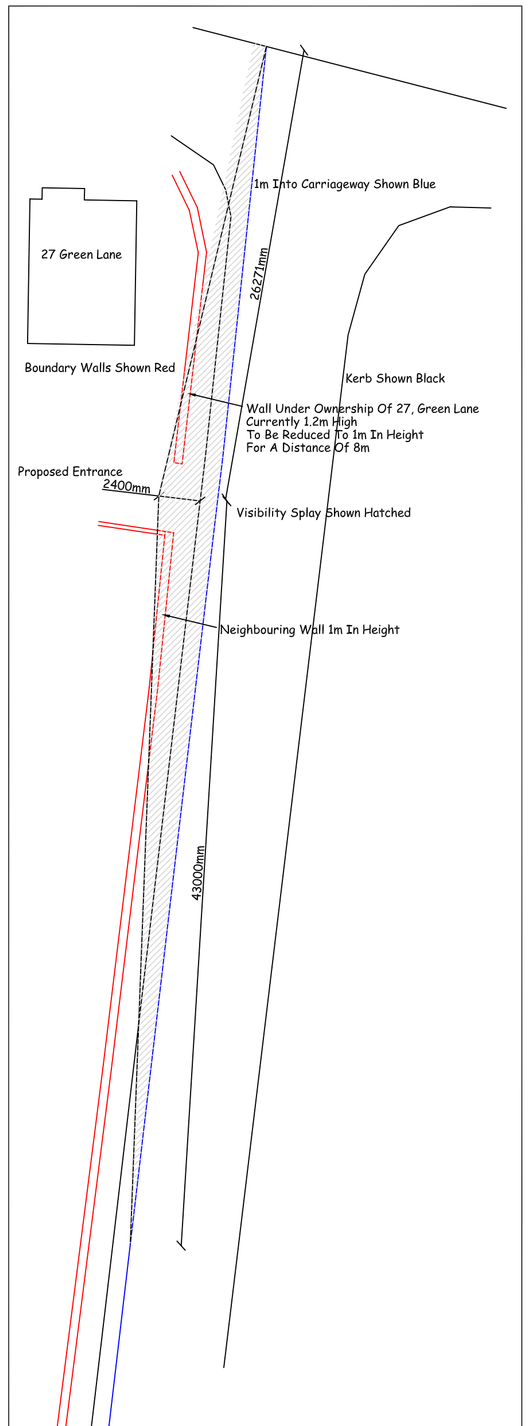

VISIBILITY SPLAY
SCALE 1/250

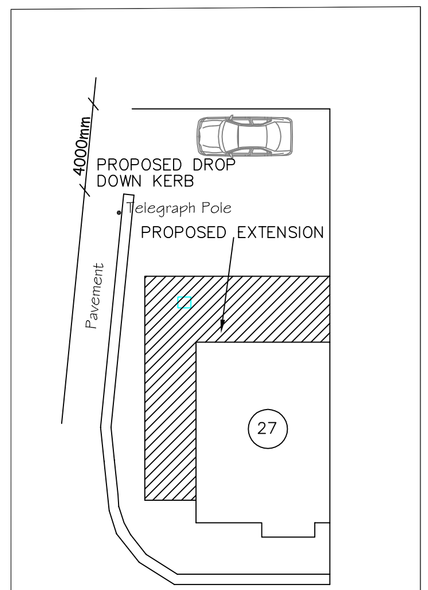

PROPOSED SITE PLAN
SCALE 1/200

Rev A Visibility Splay Added Jan 22

Project
Proposed Single Storey Extension
To The Side And Rear Elevations
And New Vehicle Access

Client
Mr And Mrs S.Watson

Address
27, Green Lane,
Belper,
Derbyshire.
DE56 1DG

Drawing Title
Proposed Plan And Elevation Views

Scale	Date	Sheet Size
1/50 (Metres 0 1 2)	Dec 21	A1

Gary Quibell
Building Design And
Land Survey Limited
Telephone 01623 647661
Mobile 07940 135793
e mail garyquibell@sky.com

Plan No. 27GRLA/PP/2 Rev A