S.G ARCHITECTURAL DESIGN
Tel: 07817034426. sgarchitecturaldesign@gmail.com.
www.sgarchitecturaldesign.com

91 WIRKSWORTH ROAD, DUFFIELD DE56 4GY

03 - EXISTING ELEVATIONS

SG PROJECT NO.	PAPER SIZE	DRAWN BY
247	A3	SG
REVISION	SCALE(S)	
PLANNING	1:100	

Drawing measurements shall not be obtained by scaling. Verify all dimensions prior to construction. Immediately report any discrepancies on this document to SG ARCHITECTURAL DESIGN.

REV.	DESCRIPTION	DATE	BY	CHK'D
P1	FINAL ISSUE	21-01-21	SG	SG

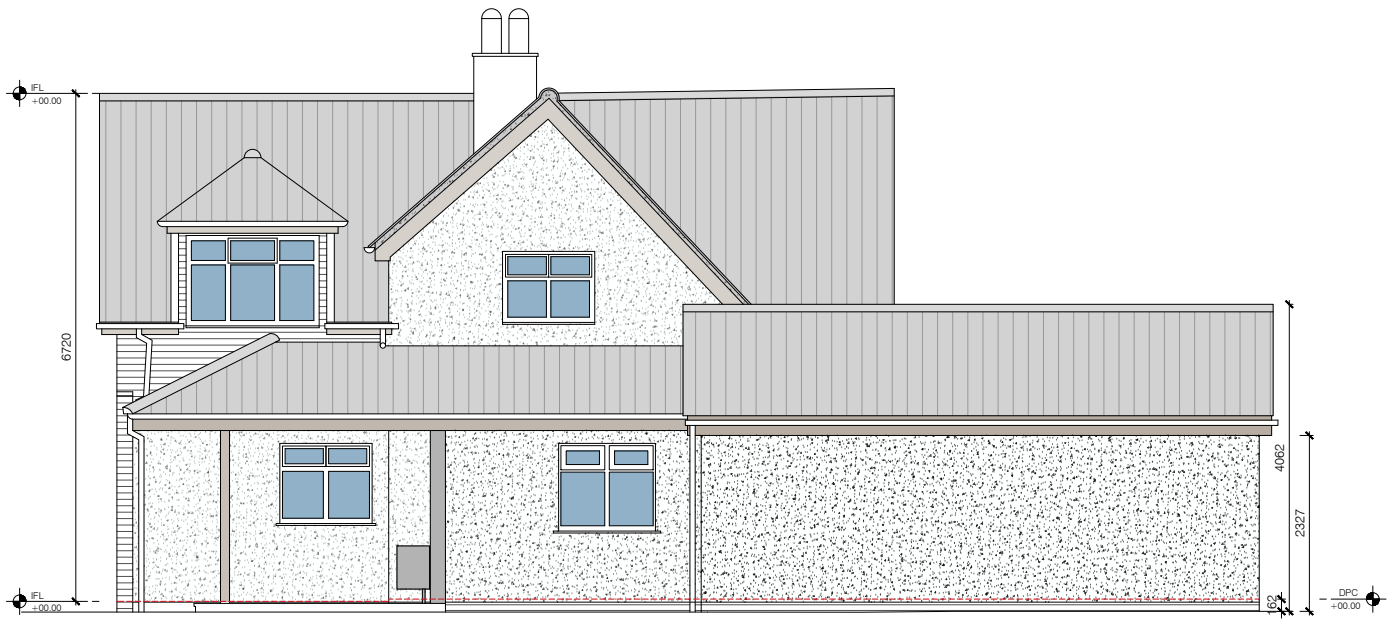

Datum: 58.00m.

Elevation 1.



Datum: 58.00m.

Elevation 2.



Datum: 58.00m.

Elevation 3.

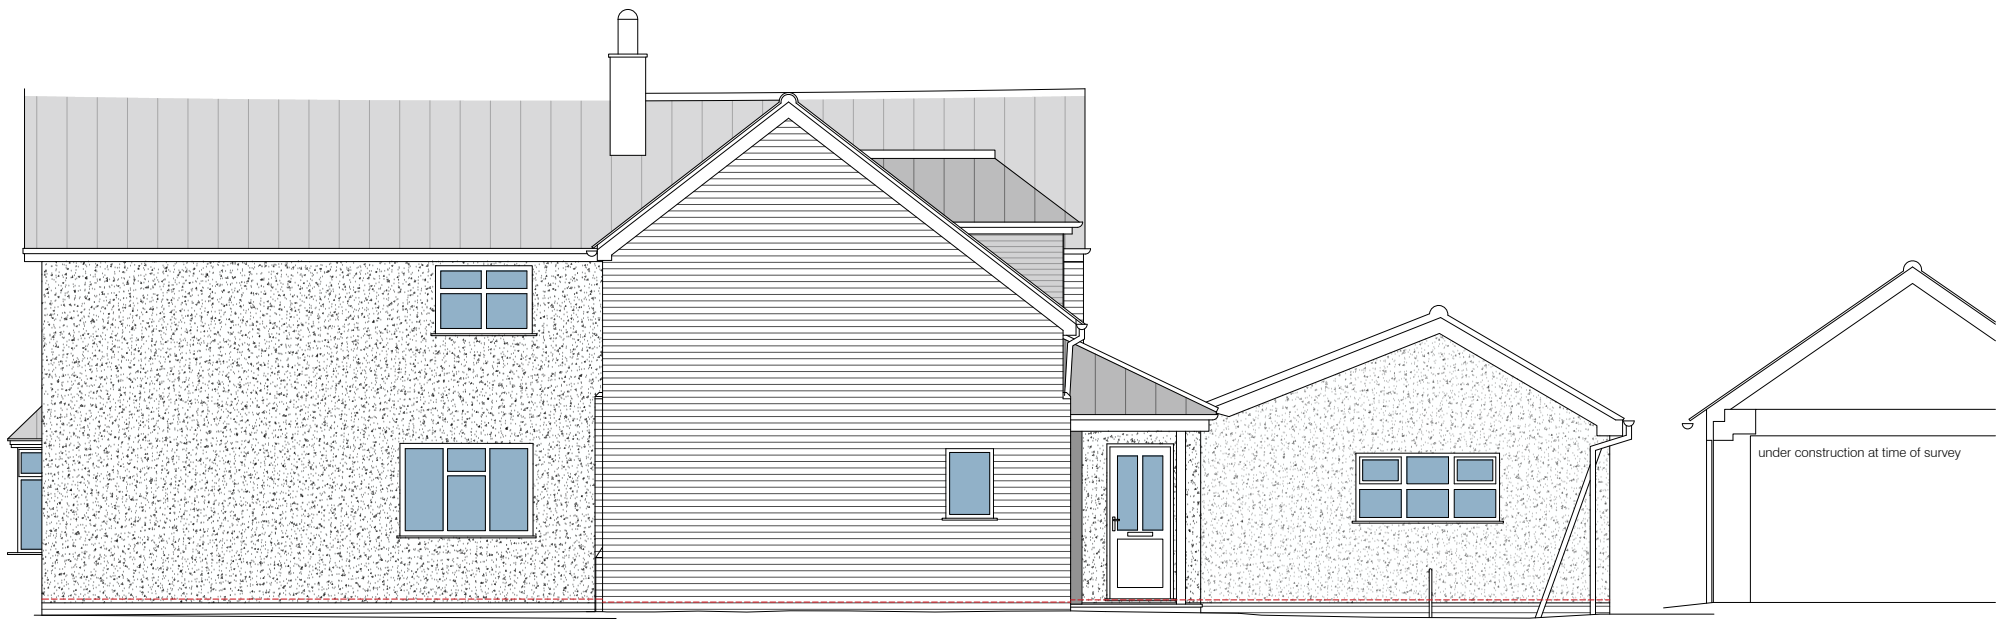

Datum: 58.00m.

Elevation 4.

Scale 1:100

0 1 2 3 4 5 10