READ IN CONJUNCTION WITH ALL OTHER PROJECT DOCUMENTS - REFER ALL DISCREPANCIES, OMISSIONS AND ERRORS TO THE ARCHITECT/AUTHOR. SCALING FROM THIS DRAWING IS PERMITTED EXCEPT FOR CONSTRUCTION PURPOSES - WORK ONLY TO FIGURED DIMENSIONS DURING CONSTRUCTION. NOT AUTHORISED FOR CONSTRUCTION UNLESS SPECIFICALLY STATED
ALL COPYRIGHTS IN THE DRAWING AND DESIGNS SHOWN THEREIN IS RETAINED - DO NOT REPRODUCE WITHOUT CONSENT

© COPYRIGHT HARRISON MCAFEE LTD

GROUND FLOOR

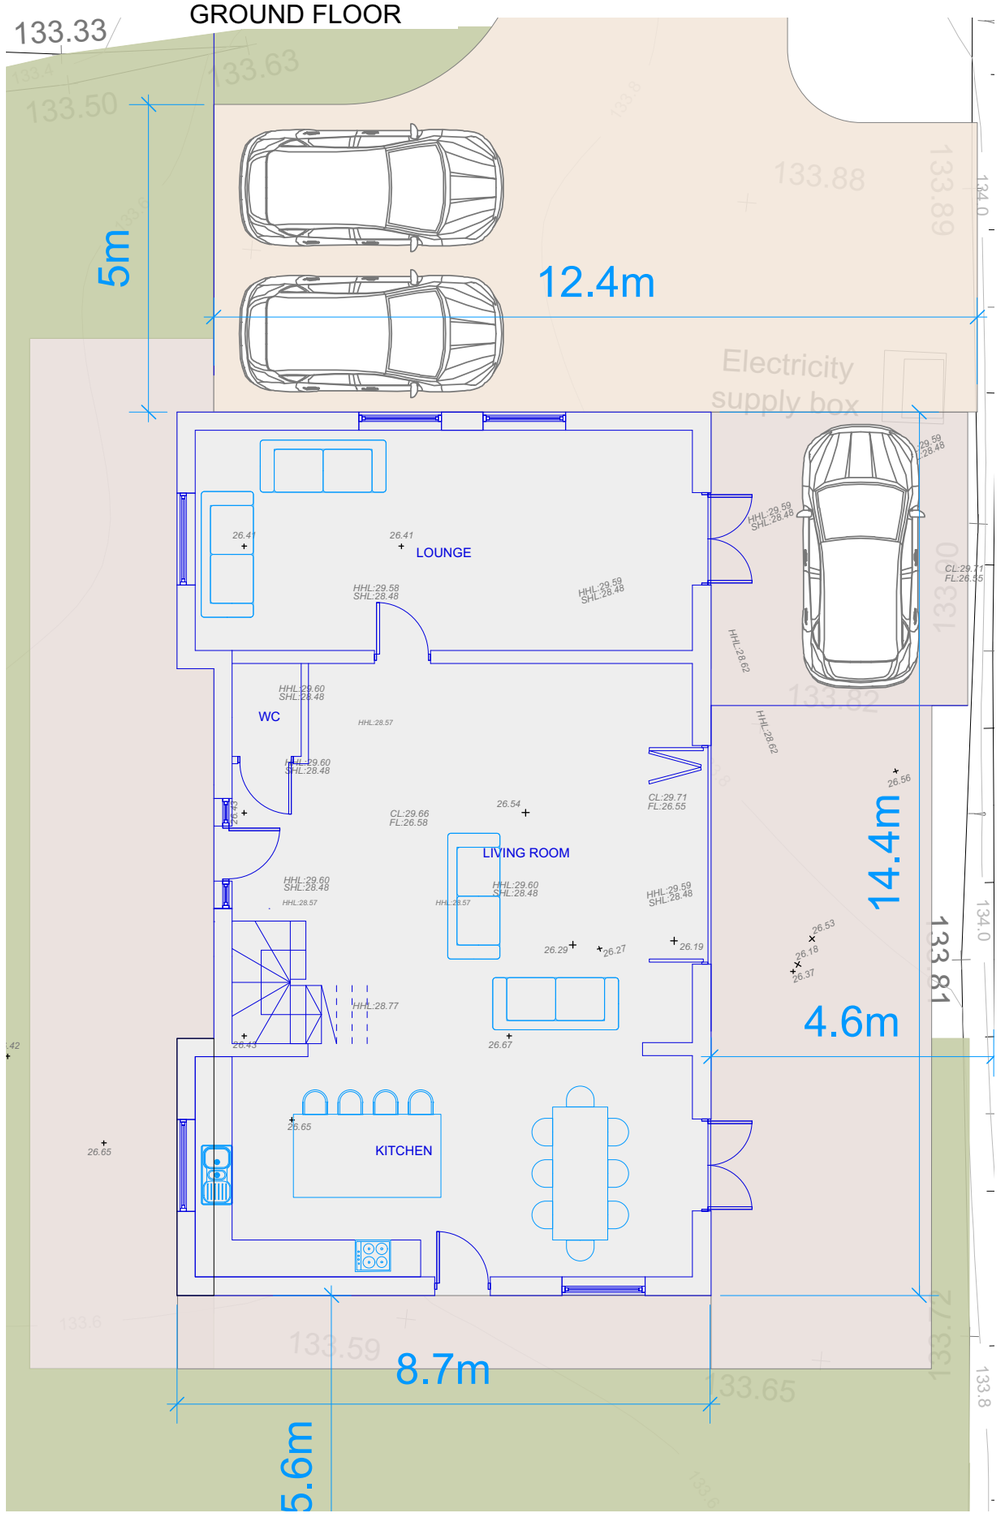

FIRST FLOOR

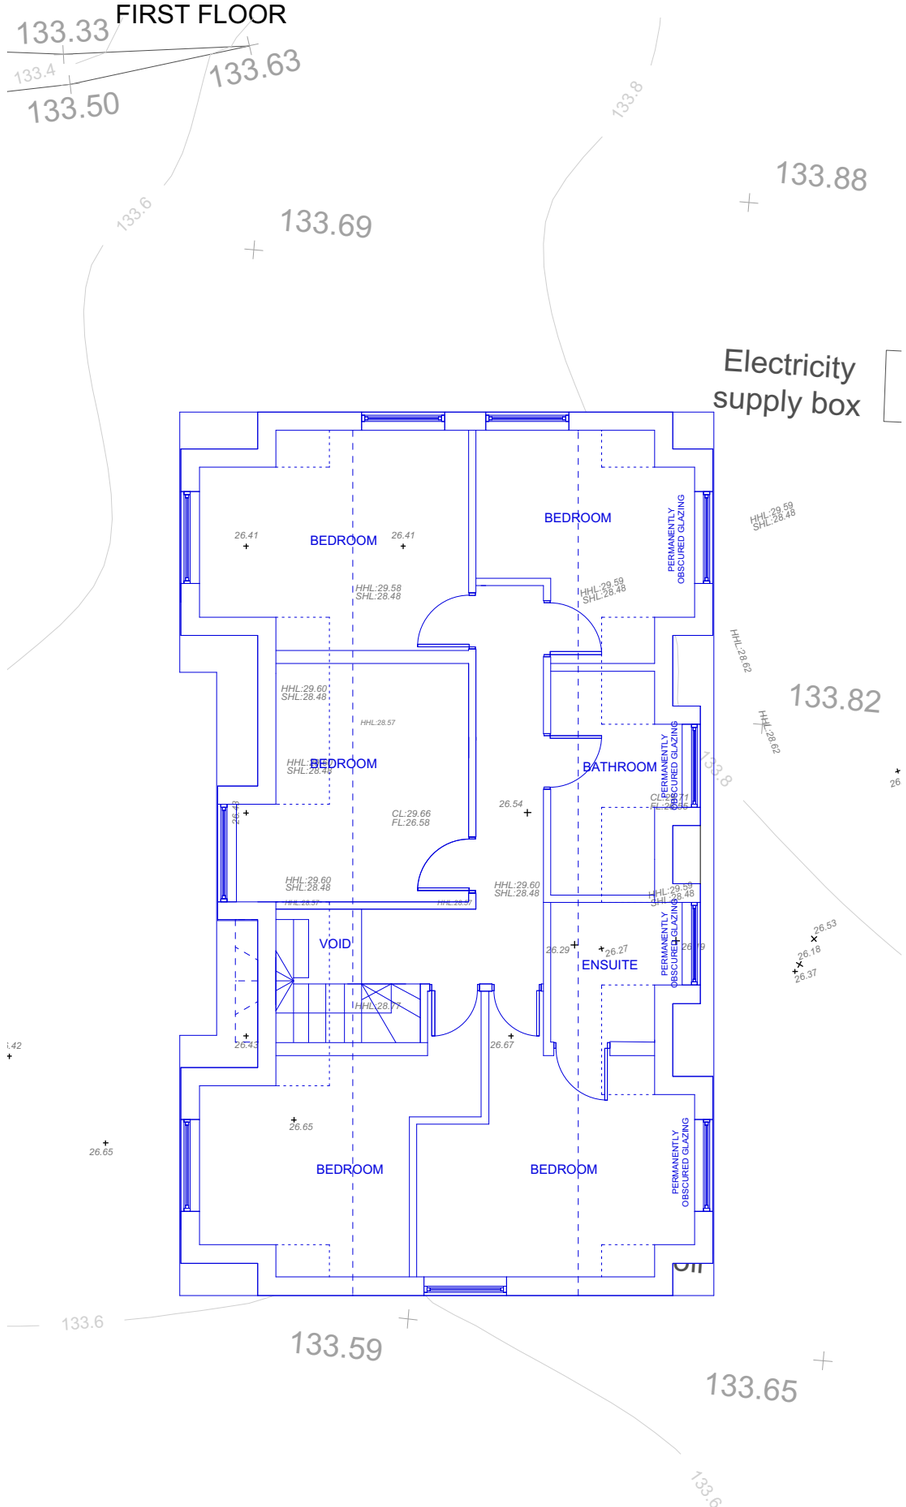

0m 5 10m

REV	DATE	BY	DETAILS

Harrison McAfee
5 St Andrews Road Nottingham NG3 5BP
T 0115 837 1895 W harrisonmcafee.com
RIBA Chartered Architects

PROJECT
Slack Lane, Riddings

DRAWING TITLE
House Plans AS PROPOSED

SCALE
1:100 @ A3

DATE
20.8.21

DRAWN BY
RH

DOCUMENT NO.
2103(P)12 h

© COPYRIGHT HARRISON MCAFEE LTD