


block plan 1:200

0m 2m 10m

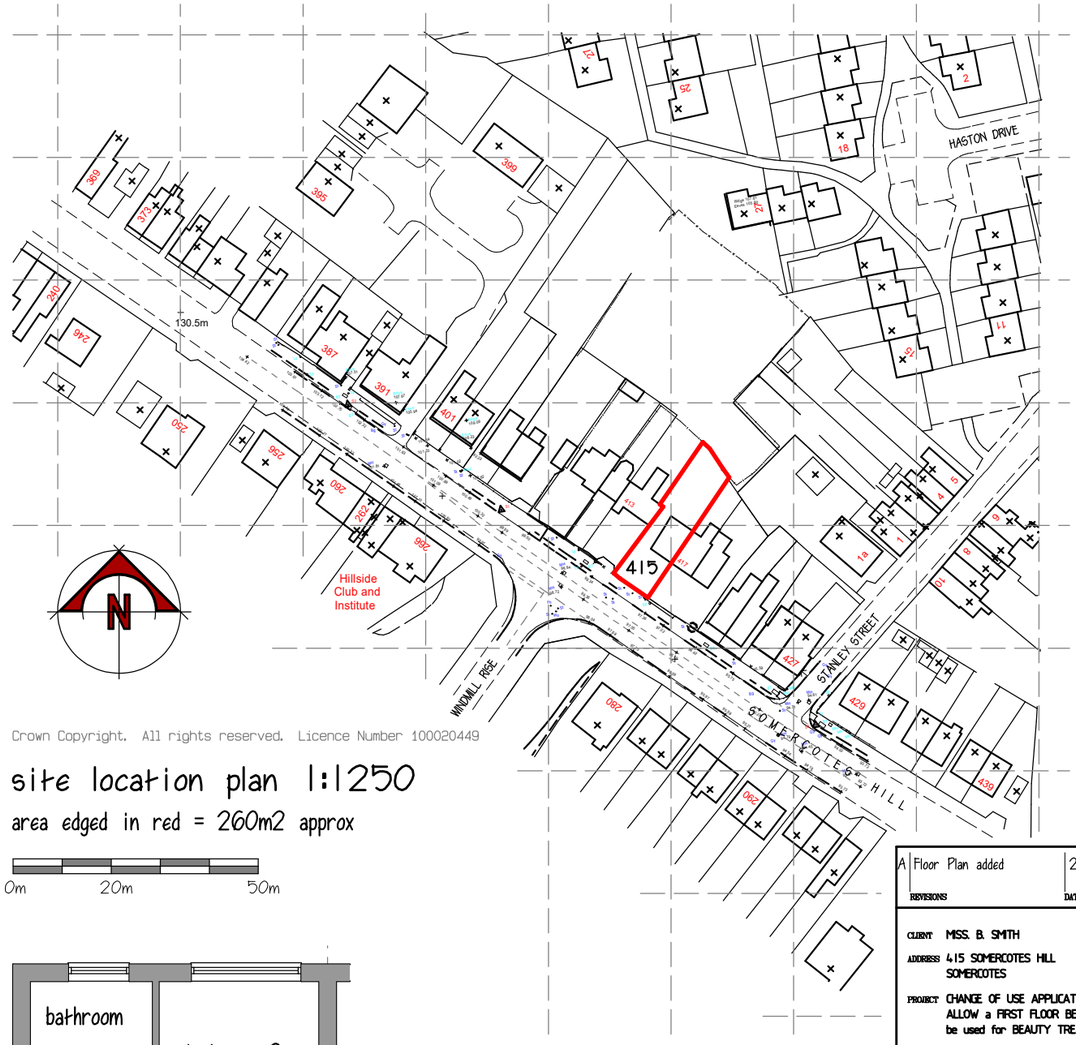


Crown Copyright. All rights reserved. Licence Number 100020449

site location plan 1:1250

area edged in red = 260m2 approx

0m 20m 50m

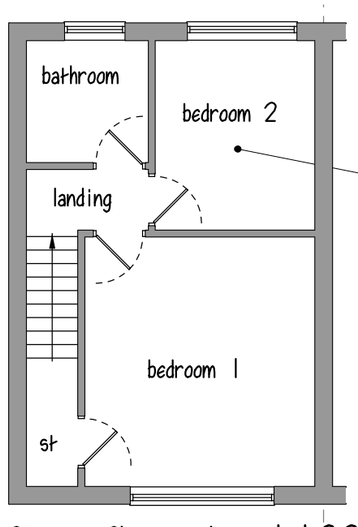

It is proposed to use this bedroom for beauty treatments.

No internal or external changes are proposed.

first floor plan 1:100 (approximate size)

A	Floor Plan added	26/01/22
REVISIONS		DATE

CLIENT MISS. B. SMITH

ADDRESS 415 SOMERCOTES HILL SOMERCOTES

PROJECT CHANGE OF USE APPLICATION to ALLOW a FIRST FLOOR BEDROOM to be used for BEAUTY TREATMENTS

DRAWING SITE PLANS

SCALE 1:200 / 1:1250

DATE JANUARY 2022

DWG No. PA/22-003 SK 81 01 A

PILKINGTON ARCHITECTURE

29A STRETTEA LANE
HIGHAM
ALFRETON
DERBYSHIRE
DE55 6EJ

Tel : 01773 843333
jon@pilkington-architecture.co.uk

This drawing is copyright.
Contractors must check all dimensions on site, working only from grid & figure dimensions.
Discrepancies must be reported to the designer before work is done.