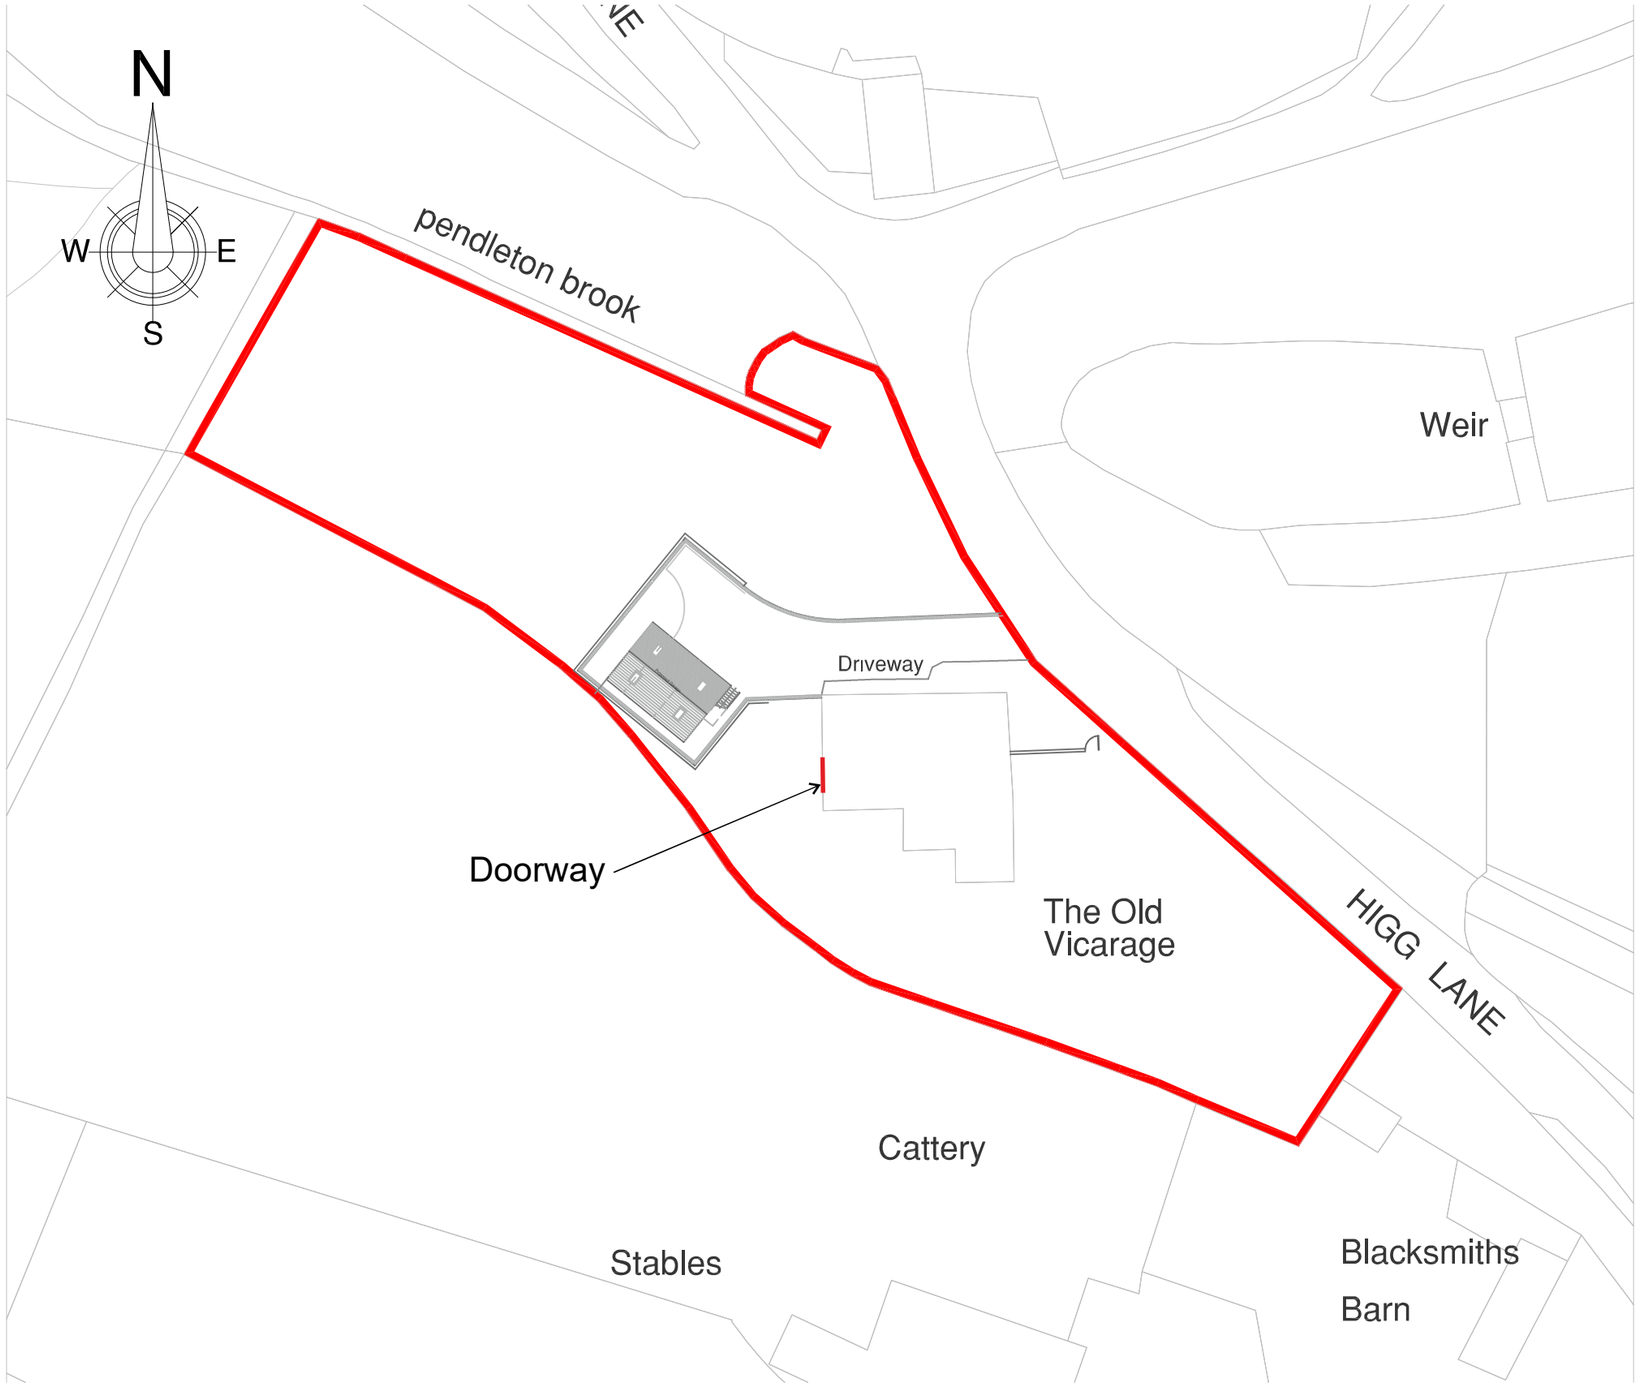


The Old Vicarage, Alderwasley, Derbyshire
1:500 @ A3

Location Plan
Proposed doorway
14.1.22