

Rear Elevation

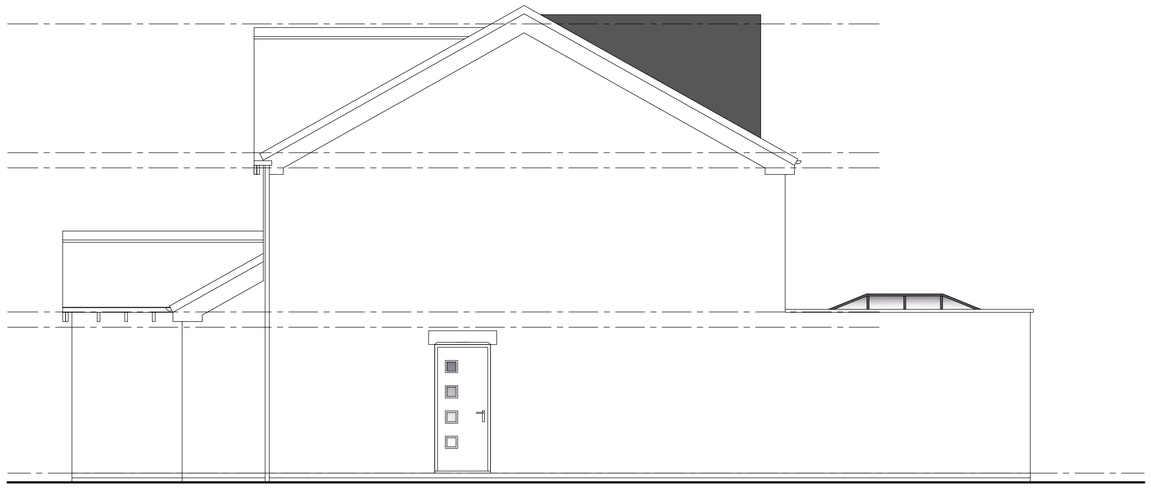

Side Elevation

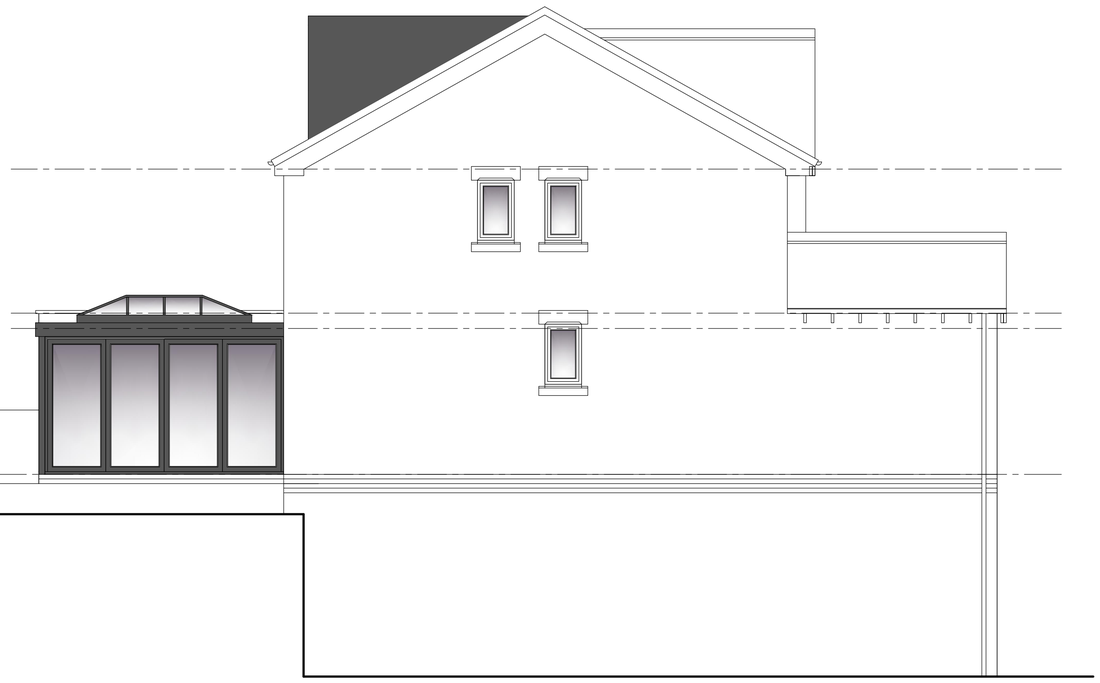

Side Elevation

0 0.5 1 2 3 4 5
Metres at scale 1:50

Revisions:

A 27.01.2022 Size of dormer reduced.

Notes:

The copyright of this drawing belongs to Paul Hicking Associates and shall not be reproduced without their written consent.
Do not scale from this drawing.

12 Beaurepaire Crescent
Belper
Derbyshire
DE56 1HR
T : 07856 729813
E : paul@hicking.plus.com

Paul Hicking Associates

# 2 Eagle Close, Belper
## Elevations as Proposed

| Drawing No: | Revision: | Scale: | Status: |
|---|---|---|---|
| **21102 - 06** | **A** | 1:50 @ A1 | Planning |