East Elevation

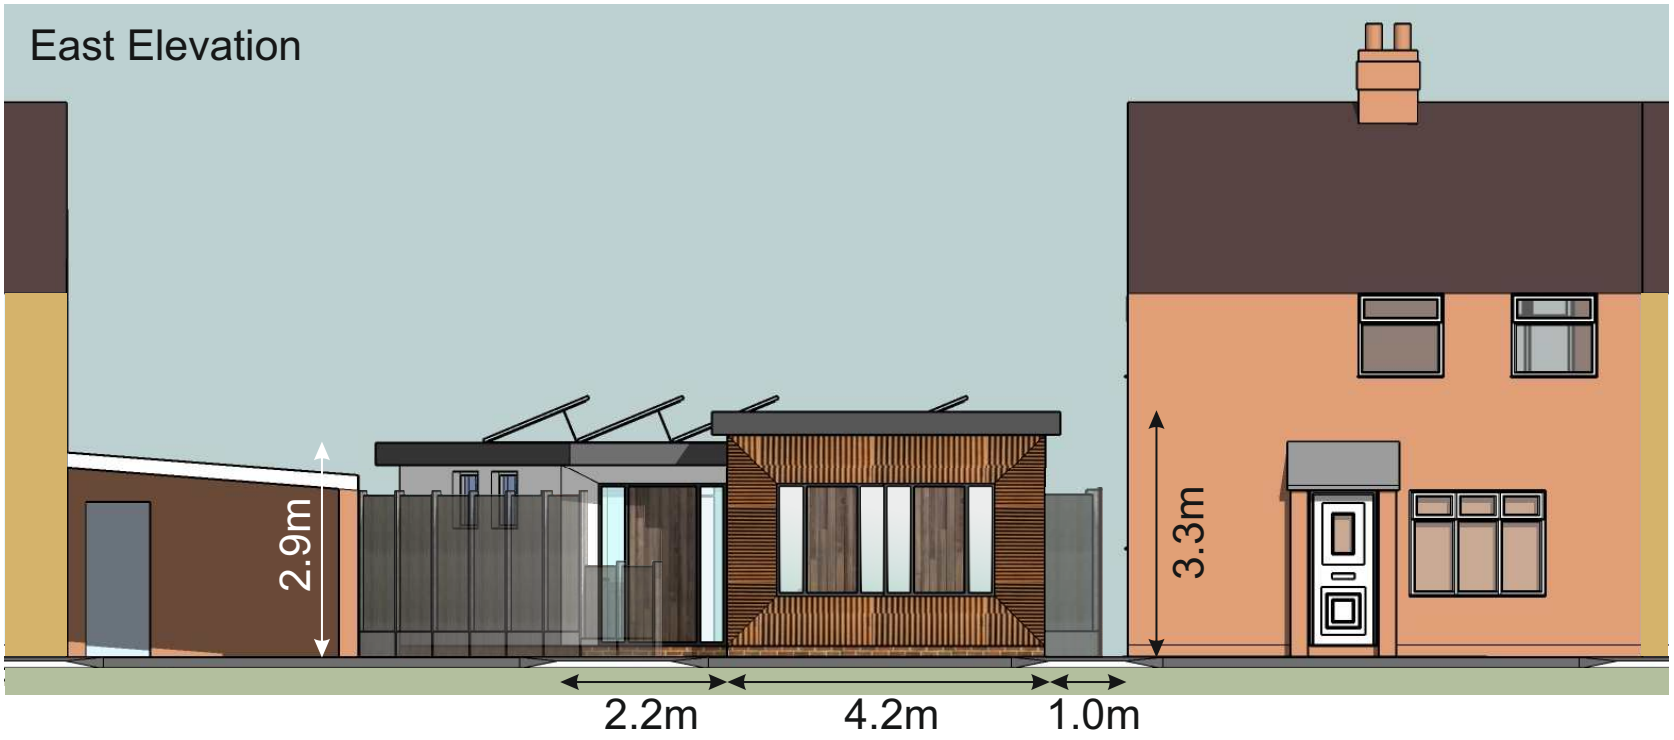

West Elevation



North Elevation

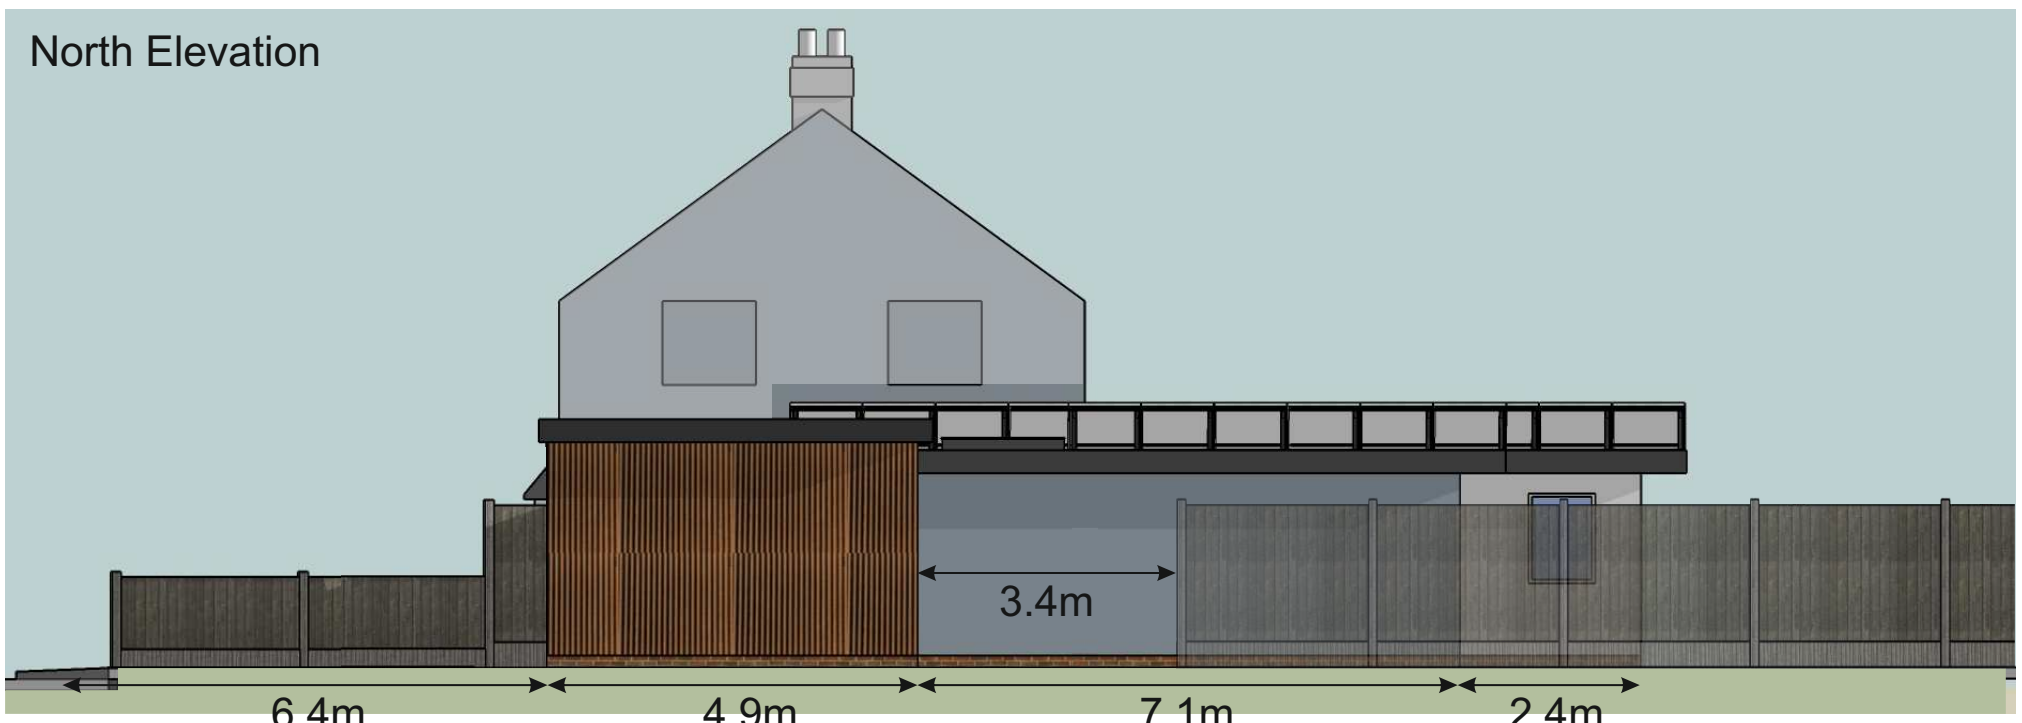

South Elevation



Scale 1:100 @ A3

0 2 4 6 8 10 metres

Revision '0' - 08/09/2021
Issued for Client Review/Approval
Rev 'A' - 10/11/2021
Changes to Middle section
Revision 'B' - 12/01/2022
Revised for Planning Application

Revision 'C' - 20/01/2022
Solar Panels now shown

Project: 57 Chestnut Avenue, Belper. DE56 1LY		
Client: MJC		
Title: Proposed Elevations		
Scale: 1:100@A3	Inception: Jul 2021	Drawn: DG
Job: C1059	Dwg No: P01	Rev: C

DAVID GUY
ARCHITECTURAL SERVICES
www.dg4design.co.uk
e: info@dg4design.co.uk
9 Chesterfield Road, Belper. DE56 1FD Mobile 07979 542199