



FRONT ELEVATION




SIDE ELEVATION

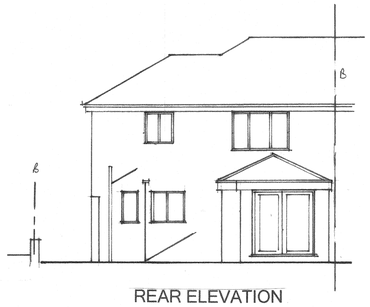


REAR ELEVATION

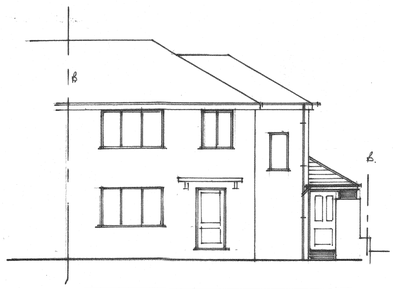

PROPOSED FRONT ELEVATION

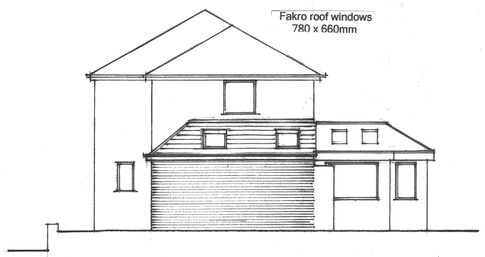


PROPOSED SIDE ELEVATION

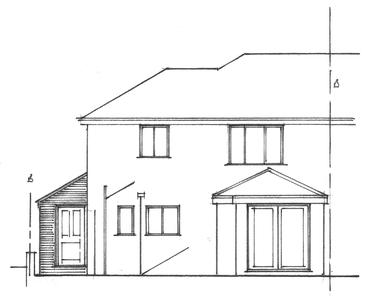


PROPOSED REAR ELEVATION


GROUND FLOOR PLAN

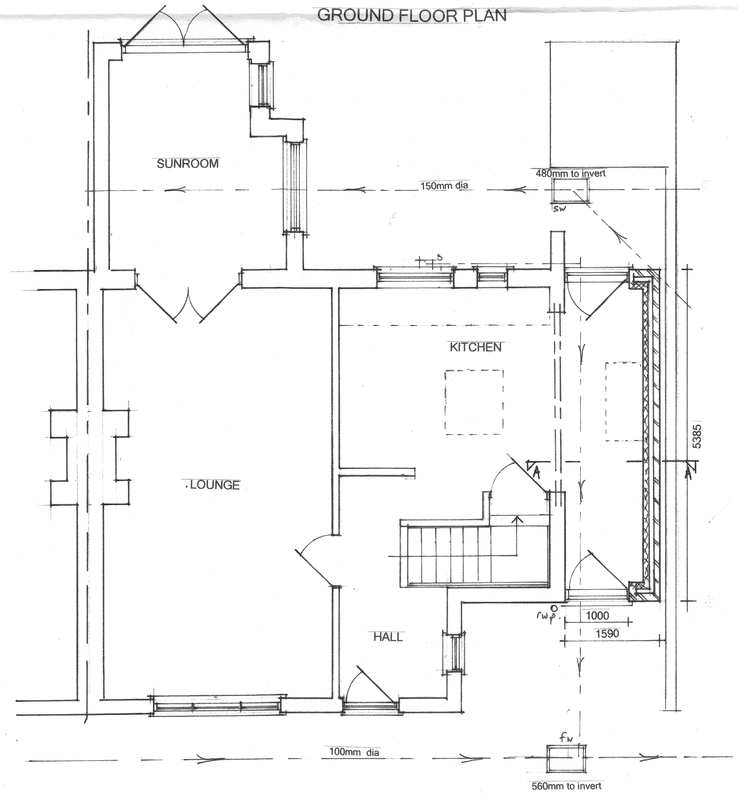

SECTION A-A

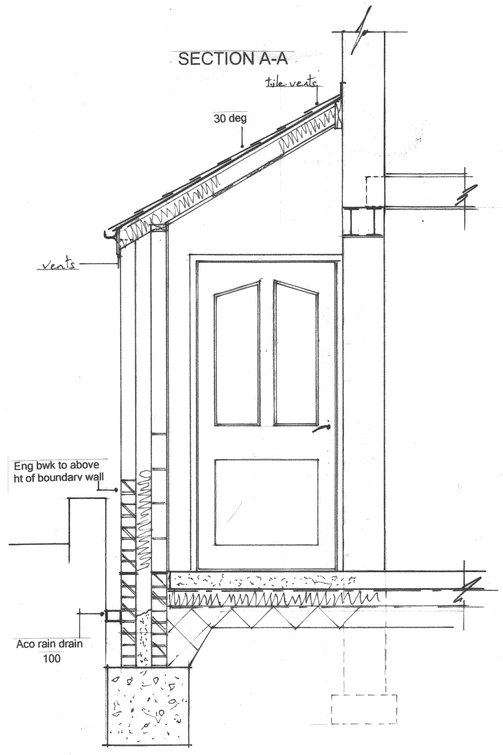

ROOF PLAN

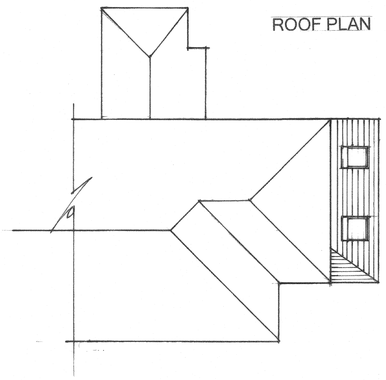

NOTES

All dimensions must be checked on site and not scaled from this drawing.

BUILDER/CONTRACTOR NOTE:

Do not scale off drawings.
Surface survey only, builders to satisfy themselves with on site details.
All details and dimensions both existing and proposed to be checked on site before commencing any works.
Levels to be checked/confirmed on site.
All existing drainage details/levels and directional runs to be checked on site.

Ordering of materials and manufactured components should only be carried out after confirmation of on site details and dimensions.
All materials specified to be used strictly in accordance with manufacturers recommendations.

CDM REGULATIONS 2015

Builders/contractors to comply to the new CDM Regulation requirements
Domestic clients to comply by completing a Construction Phase Plan inconjunction with builder/contractor to satisfy HSE requirements.

	Date	Revisions
E		
D		
C		
B		
A		

© copyright

Mike Morris
Planning & Design
01332 883122
M. 07765115222

Client

MR & MRS J LIOYD-JONES

Job Title

38 WHITEHOUSE RISE
BELPER DERBYSHIRE
DE56 2TW

Drawing Title

SINGLE STOREY SIDE ELEVATION EXTENSION

Scale 1:20 ; 1:50 ; 1:100

Date JANUARY 2022

Drawn by M.MORRIS

Drg. No. JLJ/WR/JAN/2022/MM

Rev.

PENNINE DOS

841 x 594mm A1