


Rev		Date
A	amendments to elevations	25.10.2021LC
B	Altered to timber cladding	17.11.2021 LC
C	Updated section A & B	31.01.2022 LC

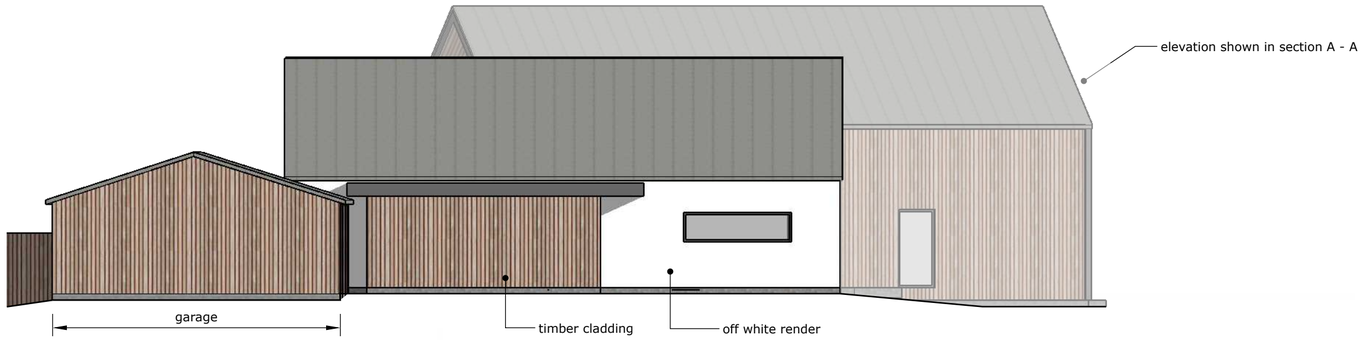

North West Elevation | as proposed

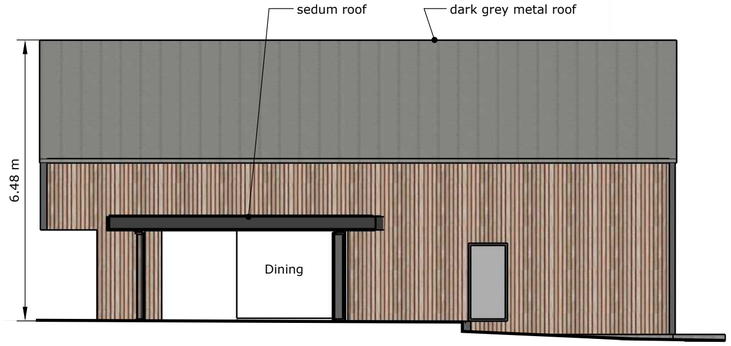

Section A - A

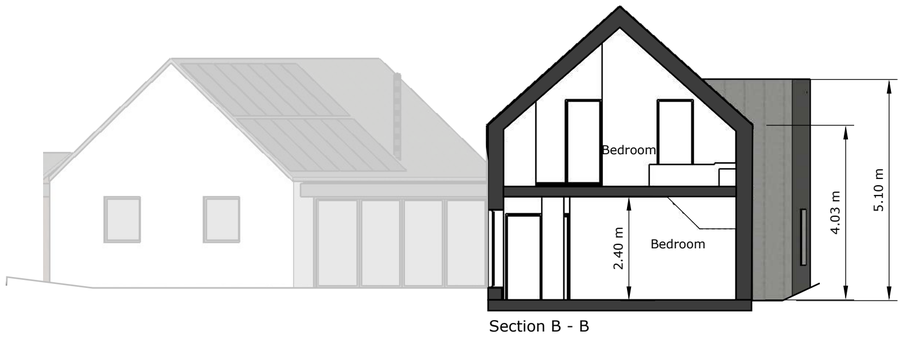

Section B - B



Section C - C

PlanningDesign

Second Floor, Suite 3
Woburn House
Vernon Gate
Derby
DE1 1UL

Tel: 01332 347 371
Fax: 01332 347 555
E-mail:
info@planningdesign.co.uk

PROJECT DESCRIPTION:
Replacement dwelling at 58 The Common,
Quarndon
Derby
DE22 5JY

DRAWING TITLE:
Elevations & sections as proposed

DRAWN BY: LC
CHECKED BY: JM

CLIENT
Mr & Mrs Richardson

DRAWING NUMBER: 007
REVISION: C

SCALE: 1:100 @ A2
DATE: Sept 2021

STATUS
P L A N N I N G

DRAWING REF:
3248 - 007C

© COPYRIGHT EXISTS ON THE DESIGNS AND INFORMATION SHOWN ON THIS DRAWING : The Contractor must verify all dimensions on site before making shop drawings or commencing work of any kind. No dimensions to be scaled from this drawing. Architect to be notified of any discrepancies in dimensions immediately