
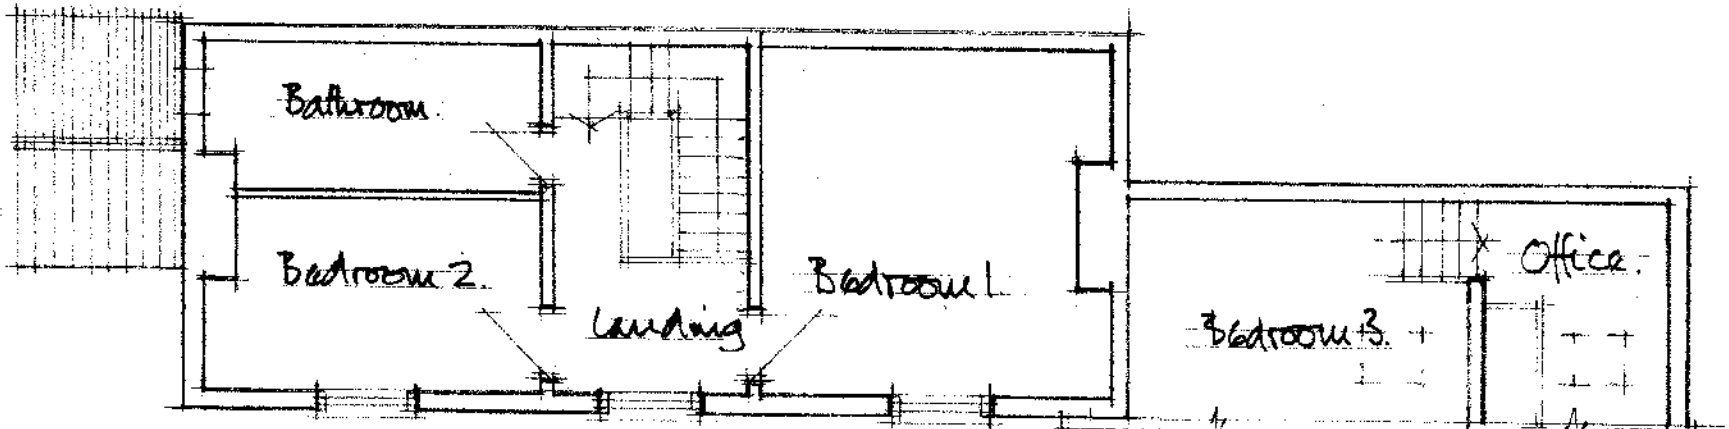


First Floor Plan. Existing.

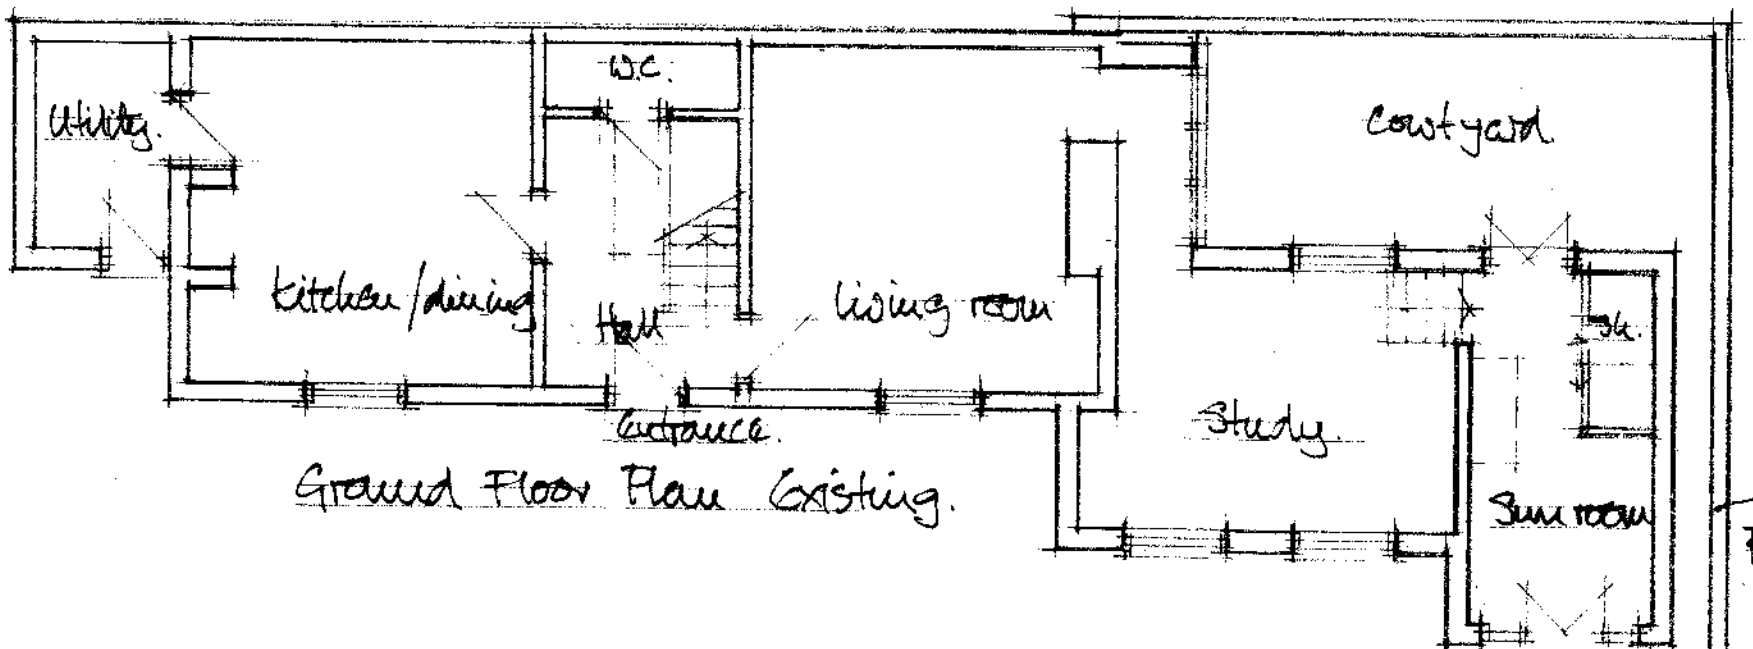

Ground Floor Plan Existing.

Proposed extension 17, Horsley Road Lisburn. Co. Down.
Existing Plans. Scale: 1:100 Job No. 729. #1.