
Front Elevation

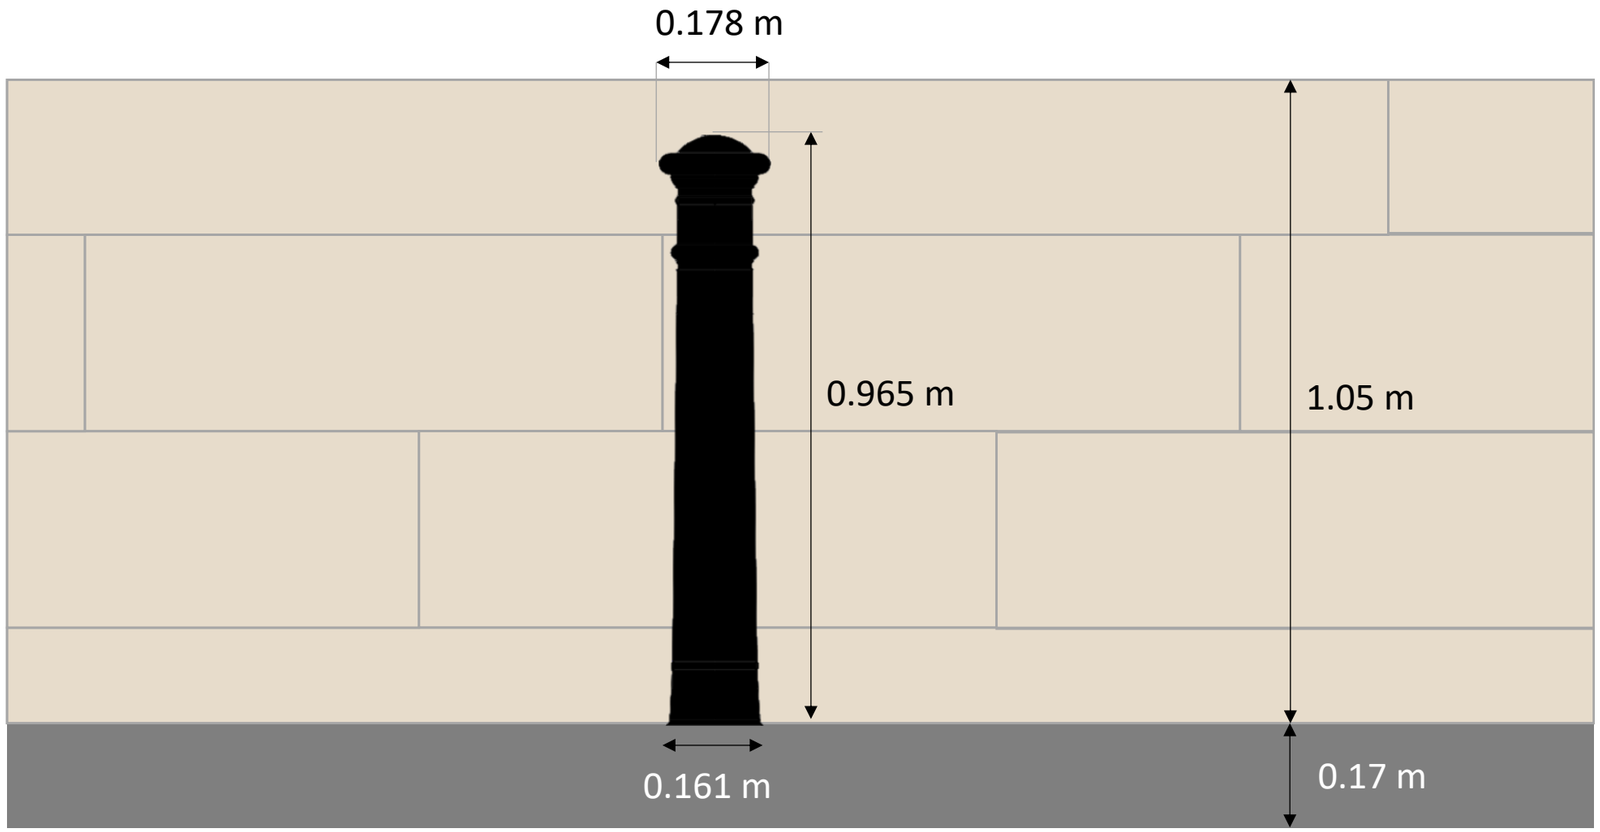

SCALE 1:10

Revision History

Revision	Date	Change	Drawn by
001	01/02/2022	Original	SA
002			
003			
004			
005			
006			

Project Name

Belper Clusters: Long Row Railway Bridge EV Chargepoint Feasibility

Project Address

Network Rail Bridge SPC8/33,
Long Row,
Belper
DE56 1DR


Project Information

Elevation drawings for indicative bollard chargepoint on Long Row Bridge, Belper.

cenex

Drawing Reference	Revision
BELPER-LONGROWBRIDGE_ELEVATIONS-001-20220201-SA	001

Side Elevation

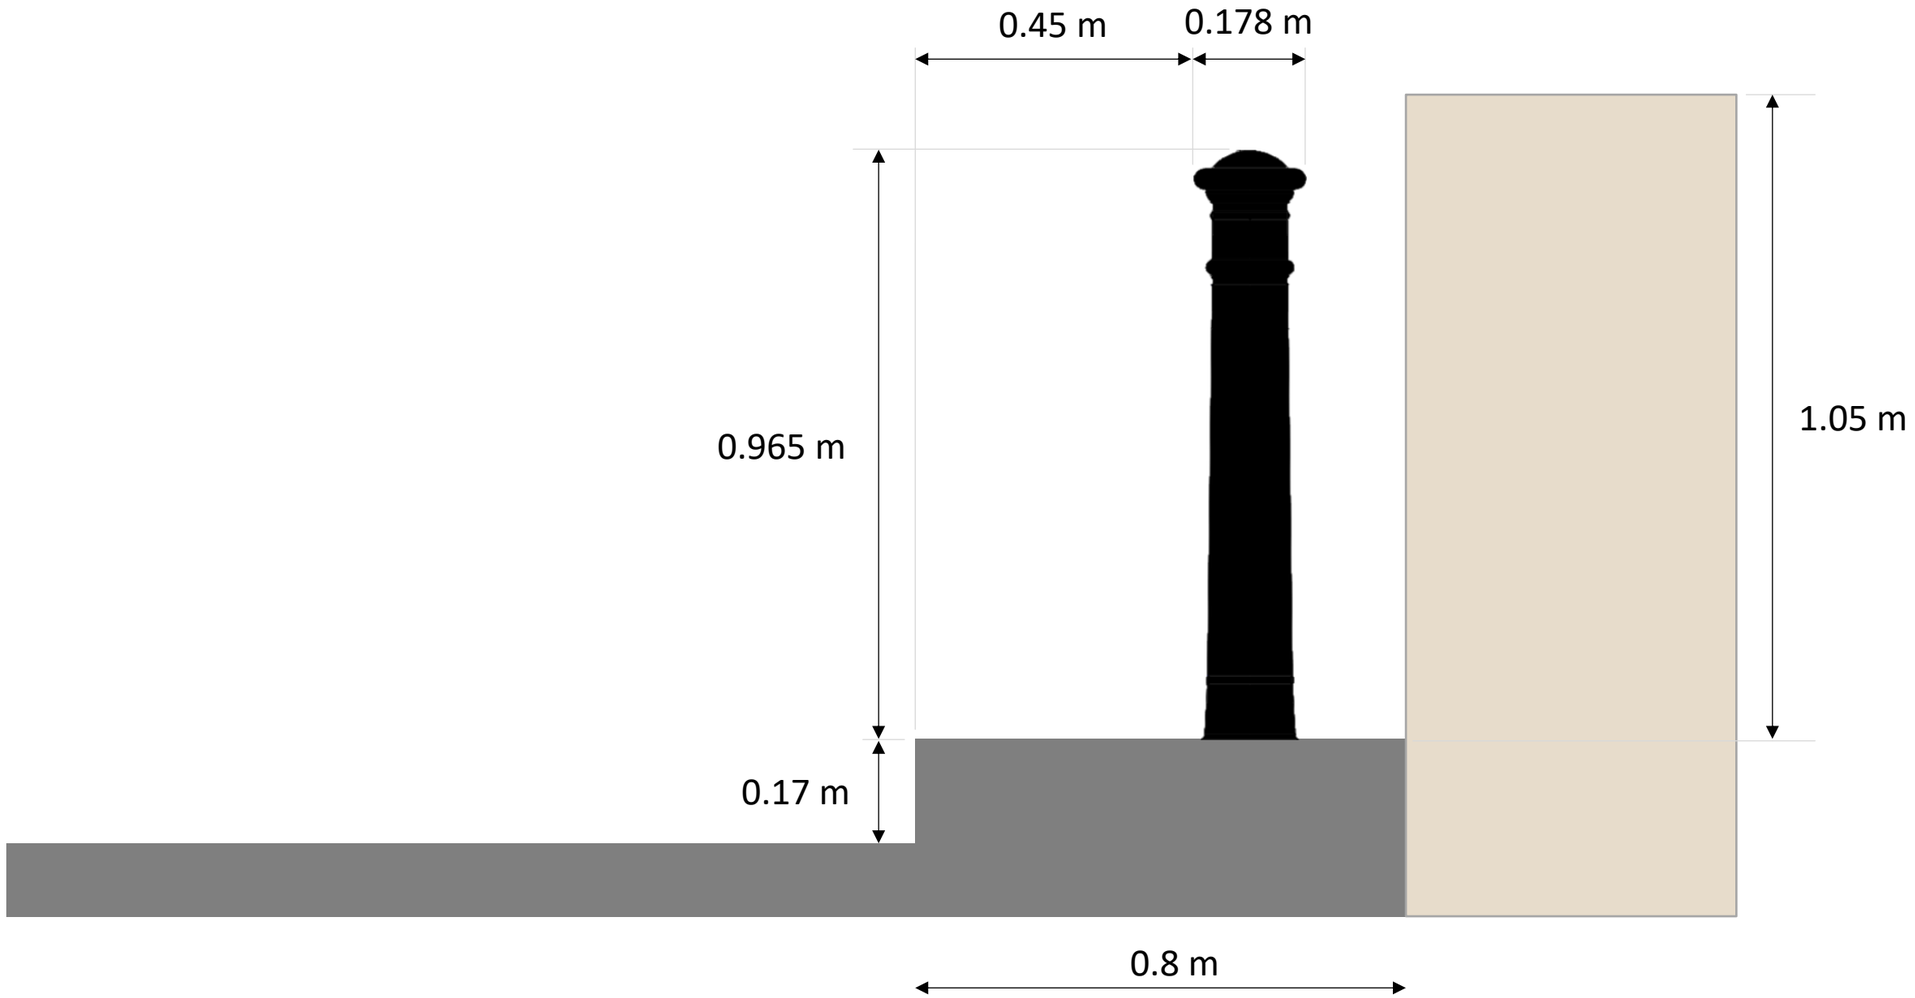

SCALE 1:10

Revision History

Revision	Date	Change	Drawn by
001	01/02/2022	Original	SA
002			
003			
004			
005			
006			

Project Name

Belper Clusters: Long Row Railway Bridge EV Chargepoint Feasibility

Project Address

Network Rail Bridge SPC8/33,
Long Row,
Belper
DE56 1DR

Project Information

Elevation drawings for indicative bollard chargepoint on Long Row Bridge, Belper.

cenex

Drawing Reference	Revision
BELPER-LONGROWBRIDGE_ELEVATIONS-001-20220201-SA	001