

The Gate Maker (Midlands) Ltd.

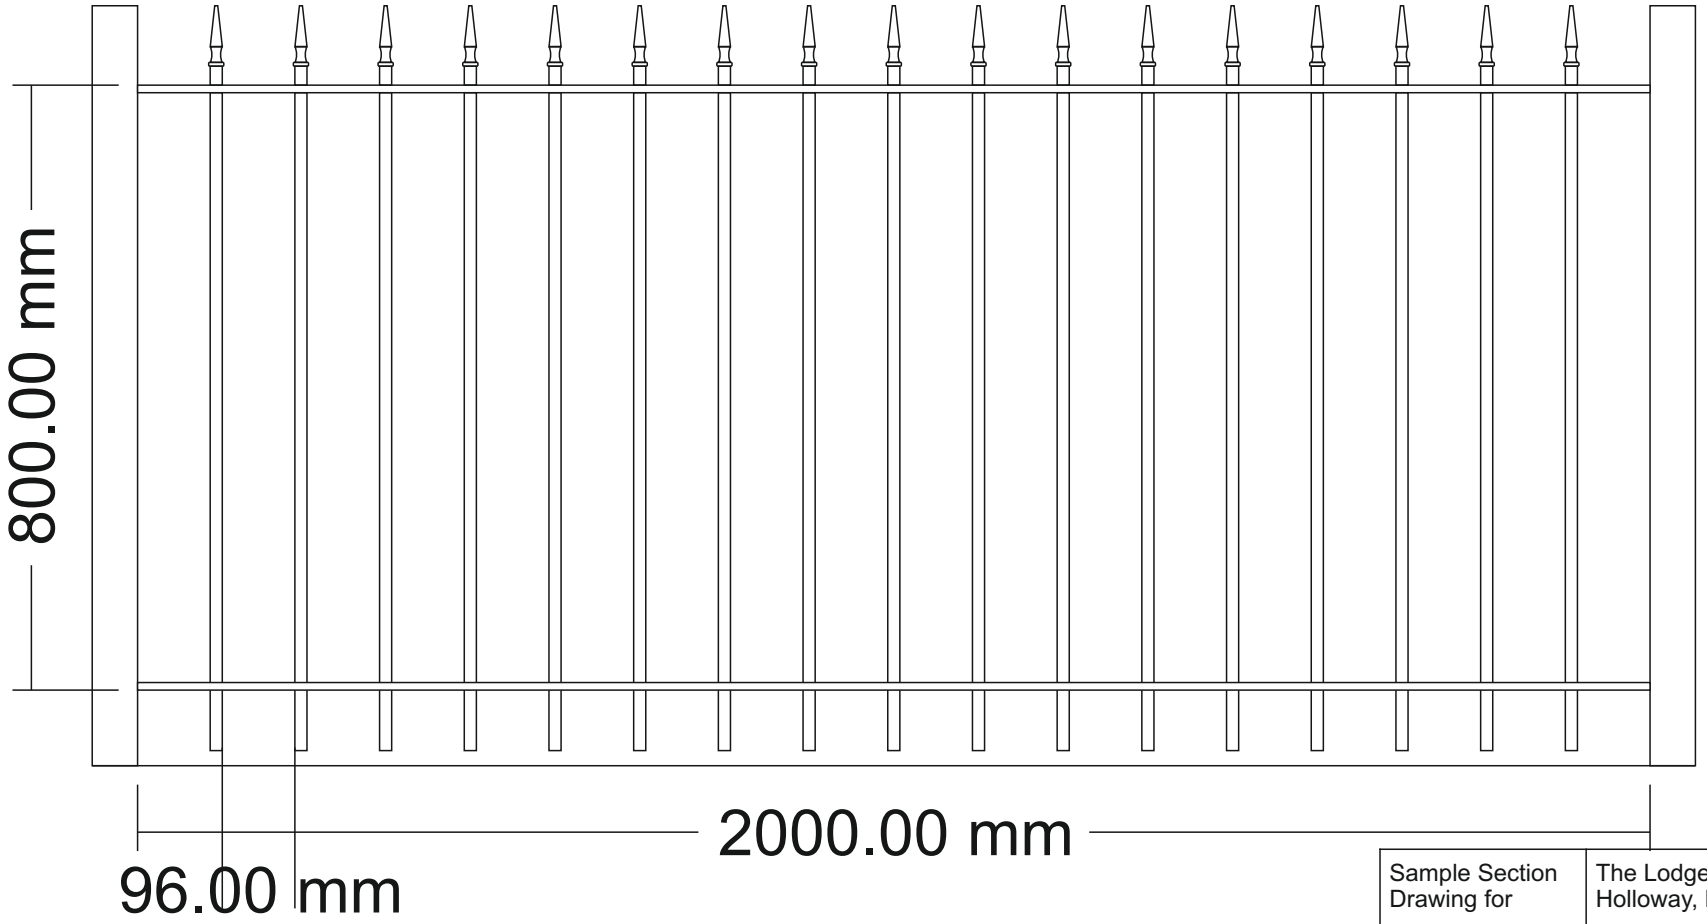

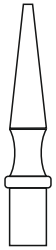

Sample railhead

Sample Section Drawing for	The Lodge, Leawood Hall, Holloway, DE4 5AQ
Scale	1:10 @A4
Date	12/01/2022
Drawn by	B.J.Arnold
Material Specification	40mmx10mm flat steel top & bottom rails 16mm square infill 60mm Square Posts F.H.Brundles ref. 05J33716 railheads

Unit 9 Sitwell Business Centre
Heage Rd Ind Est, Heage Rd, Ripley, DE53GH