
| Revision | Date |
|---|---|
| REV - | - |

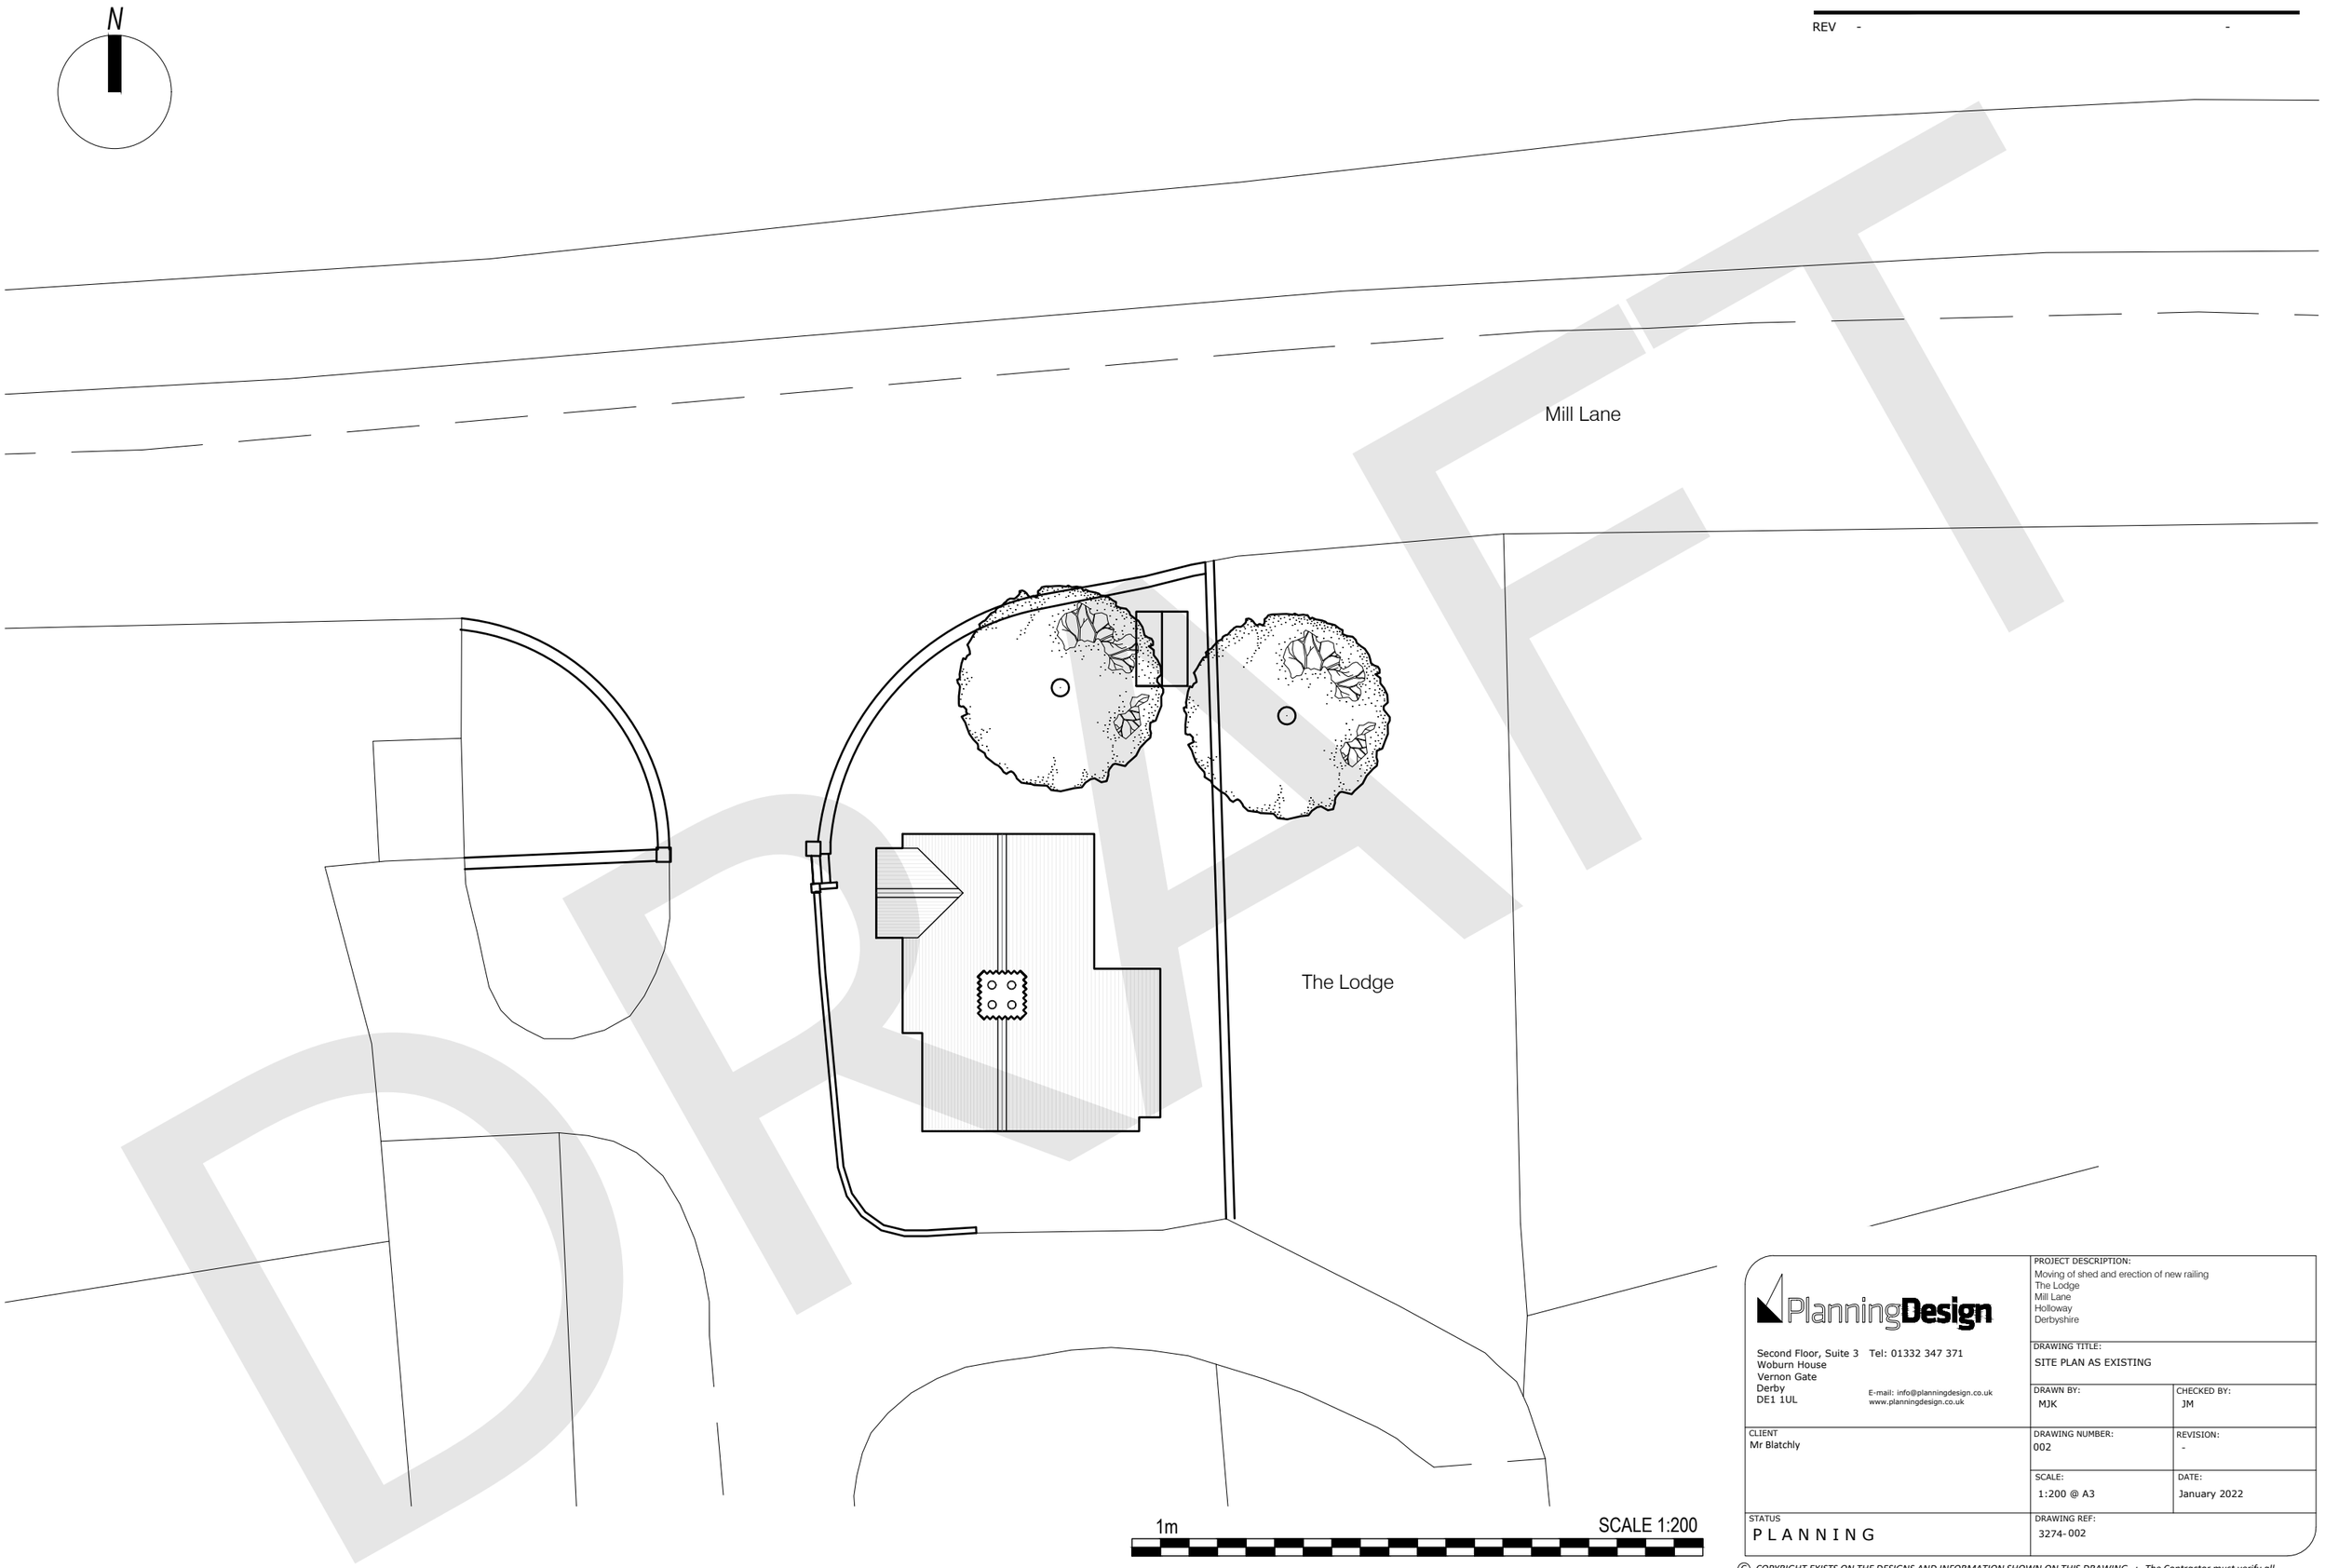


DRAFT

PlanningDesign
Second Floor, Suite 3
Woburn House
Vernon Gate
Derby
DE1 1UL
Tel: 01332 347 371
E-mail: info@planningdesign.co.uk
www.planningdesign.co.uk

PROJECT DESCRIPTION:
Moving of shed and erection of new railing
The Lodge
Mill Lane
Holloway
Derbyshire

DRAWING TITLE:
SITE PLAN AS EXISTING

| DRAWN BY: | CHECKED BY: |
|---|---|
| MJK | JM |

CLIENT
Mr Blatchly

| DRAWING NUMBER: | REVISION: |
|---|---|
| 002 | - |

| SCALE: | DATE: |
|---|---|
| 1:200 @ A3 | January 2022 |

STATUS
PLANNING

DRAWING REF:
3274-002

© COPYRIGHT EXISTS ON THE DESIGNS AND INFORMATION SHOWN ON THIS DRAWING : The Contractor must verify all dimensions on site before making shop drawings or commencing work of any kind. No dimensions to be scaled from this drawing. Architect to be notified of any discrepancies in dimensions immediately