
The Pines Rendering

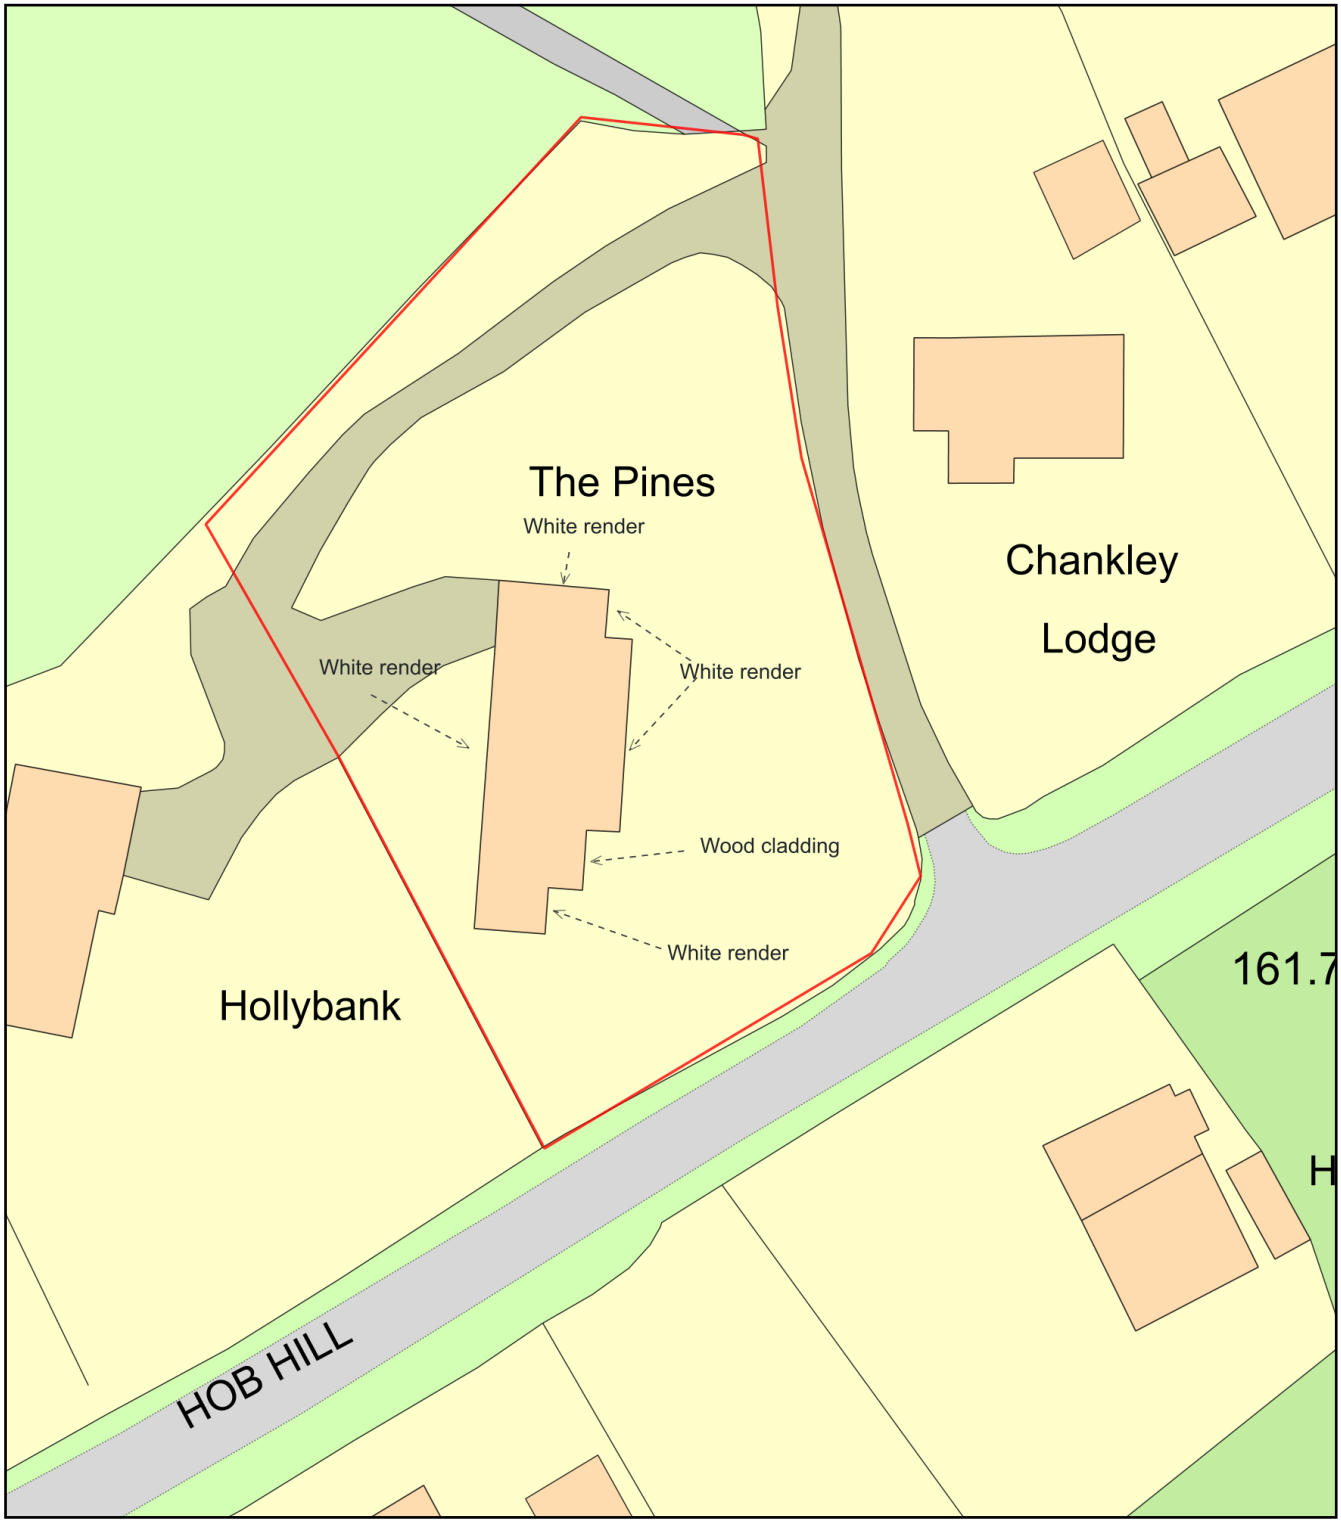

0 20
Metres

N

ReQuestaPlan

Plan Produced for:	Steven Chamberlain
Date Produced:	19 Jan 2022
Plan Reference Number:	TQRQM22019120723948
Scale:	1:500 @ A4

© Crown copyright and database rights 2021 OS 100042766