


## 1 FRONT / SOUTH
1 : 100



## 2 Garage Front Elevation
1 : 100

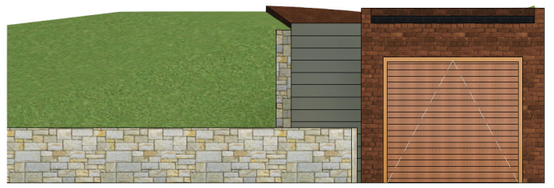

## 3 SIDE / EAST
1 : 100

GARAGE EXISTING
EAST ELEVATION

MHA
MANNING HOLDEN ARCHITECTS

0m 2m 4m 6m 8m 10m

VISUAL SCALE 1:100 @ A3

*All dimensions to be checked on site prior to the contractor starting work. This drawing does not indicate structural design - a Structural Engineer should be appointed to undertake detailed structural design and calculations. This drawing has been prepared solely for the purposes of obtaining planning consent and should not be used for construction purposes. No liability will be accepted should this drawing be used for anything other than a planning drawing.

PROJECT
30 Pond Road

SHEET
Existing Elevations


CLIENT
Julie and David Walker

| Date | Project number | Scale (@ A3) |
|---|---|---|
| January 2022 | 0247 | 1 : 100 |
| Drawn by: AM | DRAWING NUMBER: GE-EX-01 | REV |
| Checked by: HB | | |

02/02/2022 16:06:54



## 1 REAR / NORTH
1 : 100

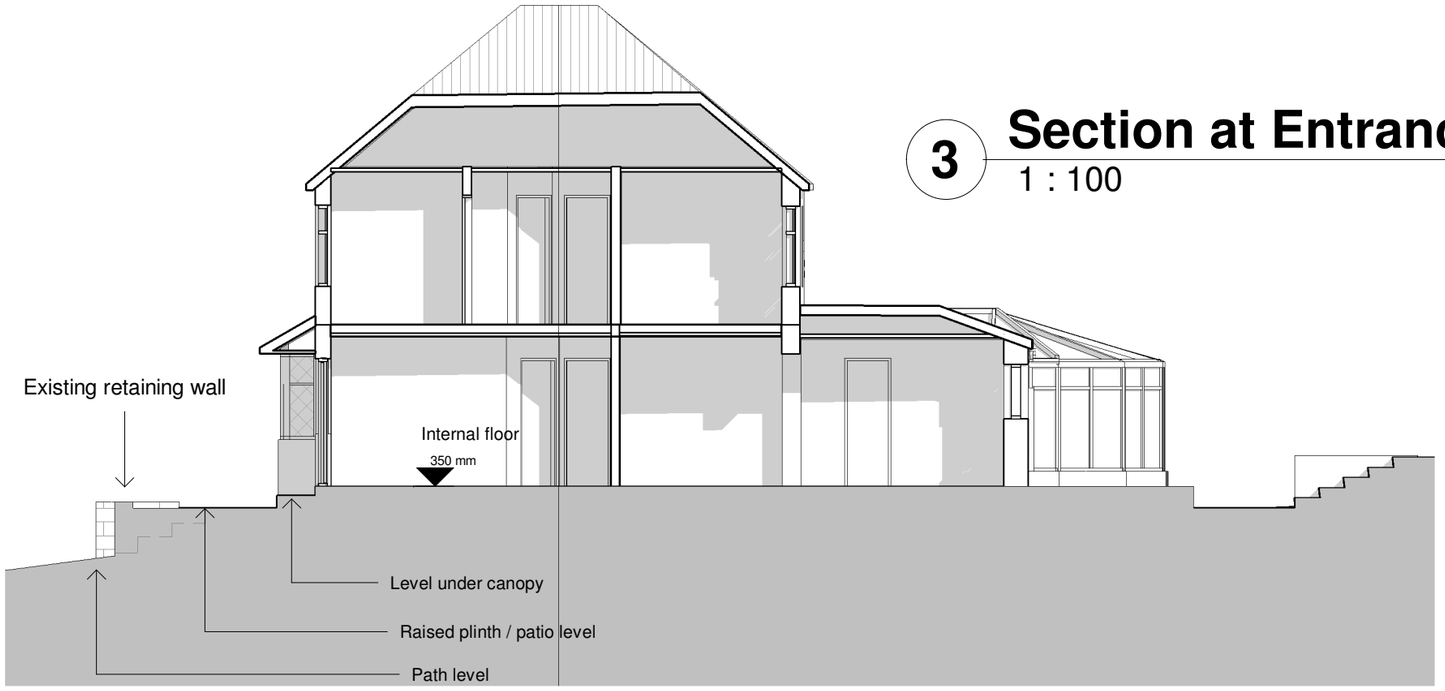


## 3 Section at Entrance
1 : 100




## 2 SIDE / WEST
1 : 100

MHA
MANNING HOLDEN ARCHITECTS

0m 2m 4m 6m 8m 10m

VISUAL SCALE 1:100 @ A3

*All dimensions to be checked on site prior to the contractor starting work. This drawing does not indicate structural design - a Structural Engineer should be appointed to undertake detailed structural design and calculations. This drawing has been prepared solely for the purposes of obtaining planning consent and should not be used for construction purposes. No liability will be accepted should this drawing be used for anything other than a planning drawing.

PROJECT
30 Pond Road

SHEET
Existing Elevations 2

CLIENT
Julie and David Walker

| Date | Project number | Scale (@ A3) |
|---|---|---|
| January 2022 | 0247 | 1 : 100 |
| Drawn by: Author | DRAWING NUMBER: GE-EX-03 | REV |
| Checked by: Checker | | |

02/02/2022 16:06:56