
This drawing is to be read in conjunction with all other relevant drawings including the project specification.
All dimensions are shown in millimetres and must be be verified by contractors on site before commencing work.
Copyright of this drawing belongs to Freestone Design Limited.


revision date

Existing Plans

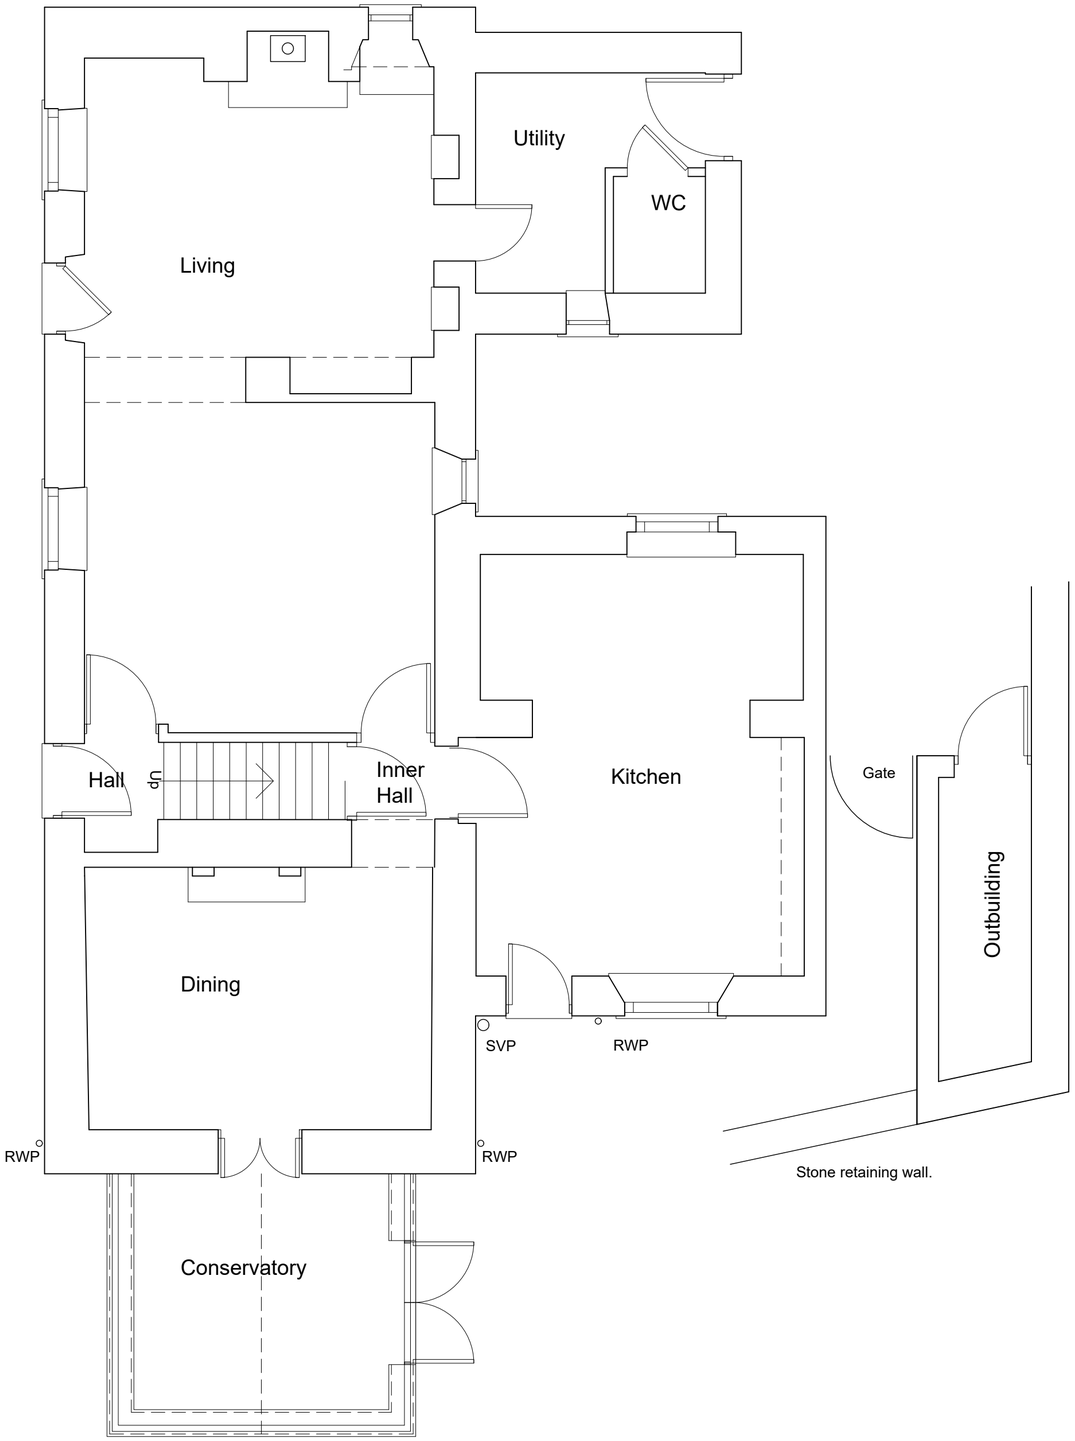

Ground Floor Plan

0 1 2 3m

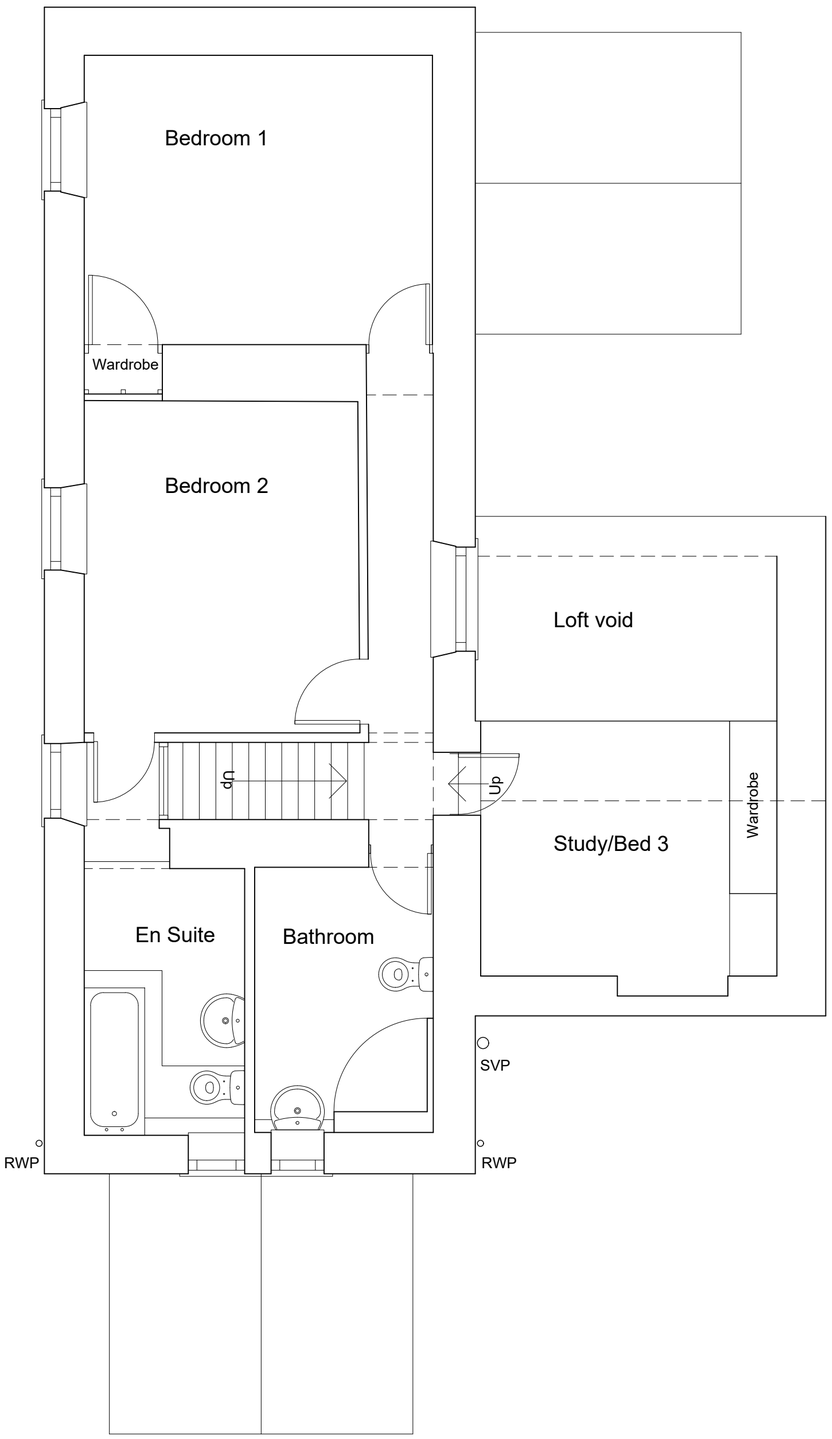

First Floor Plan

FREESTONE DESIGN LIMITED
33 Nursery Avenue West Hallam Ilkeston Derbyshire DE7 6HT Tel : 0776 1818 937
Website: www.freestone-design.co.uk Email: info@freestone-design.co.uk

Project : Proposed Alterations to Listed Building:
Greenbank Cottage, Holt Lane, Lea, Matlock DE4 5GQ

Drawing : Existing Plans Date : December 2021

Scale : 1:50 @ A2 Number : FDL-21-245-03