
This drawing is to be read in conjunction with all other relevant drawings including the project specification.
All dimensions are shown in millimetres and must be be verified by contractors on site before commencing work.
Copyright of this drawing belongs to Freestone Design Limited.

revision date

Living Room Fireplace Details

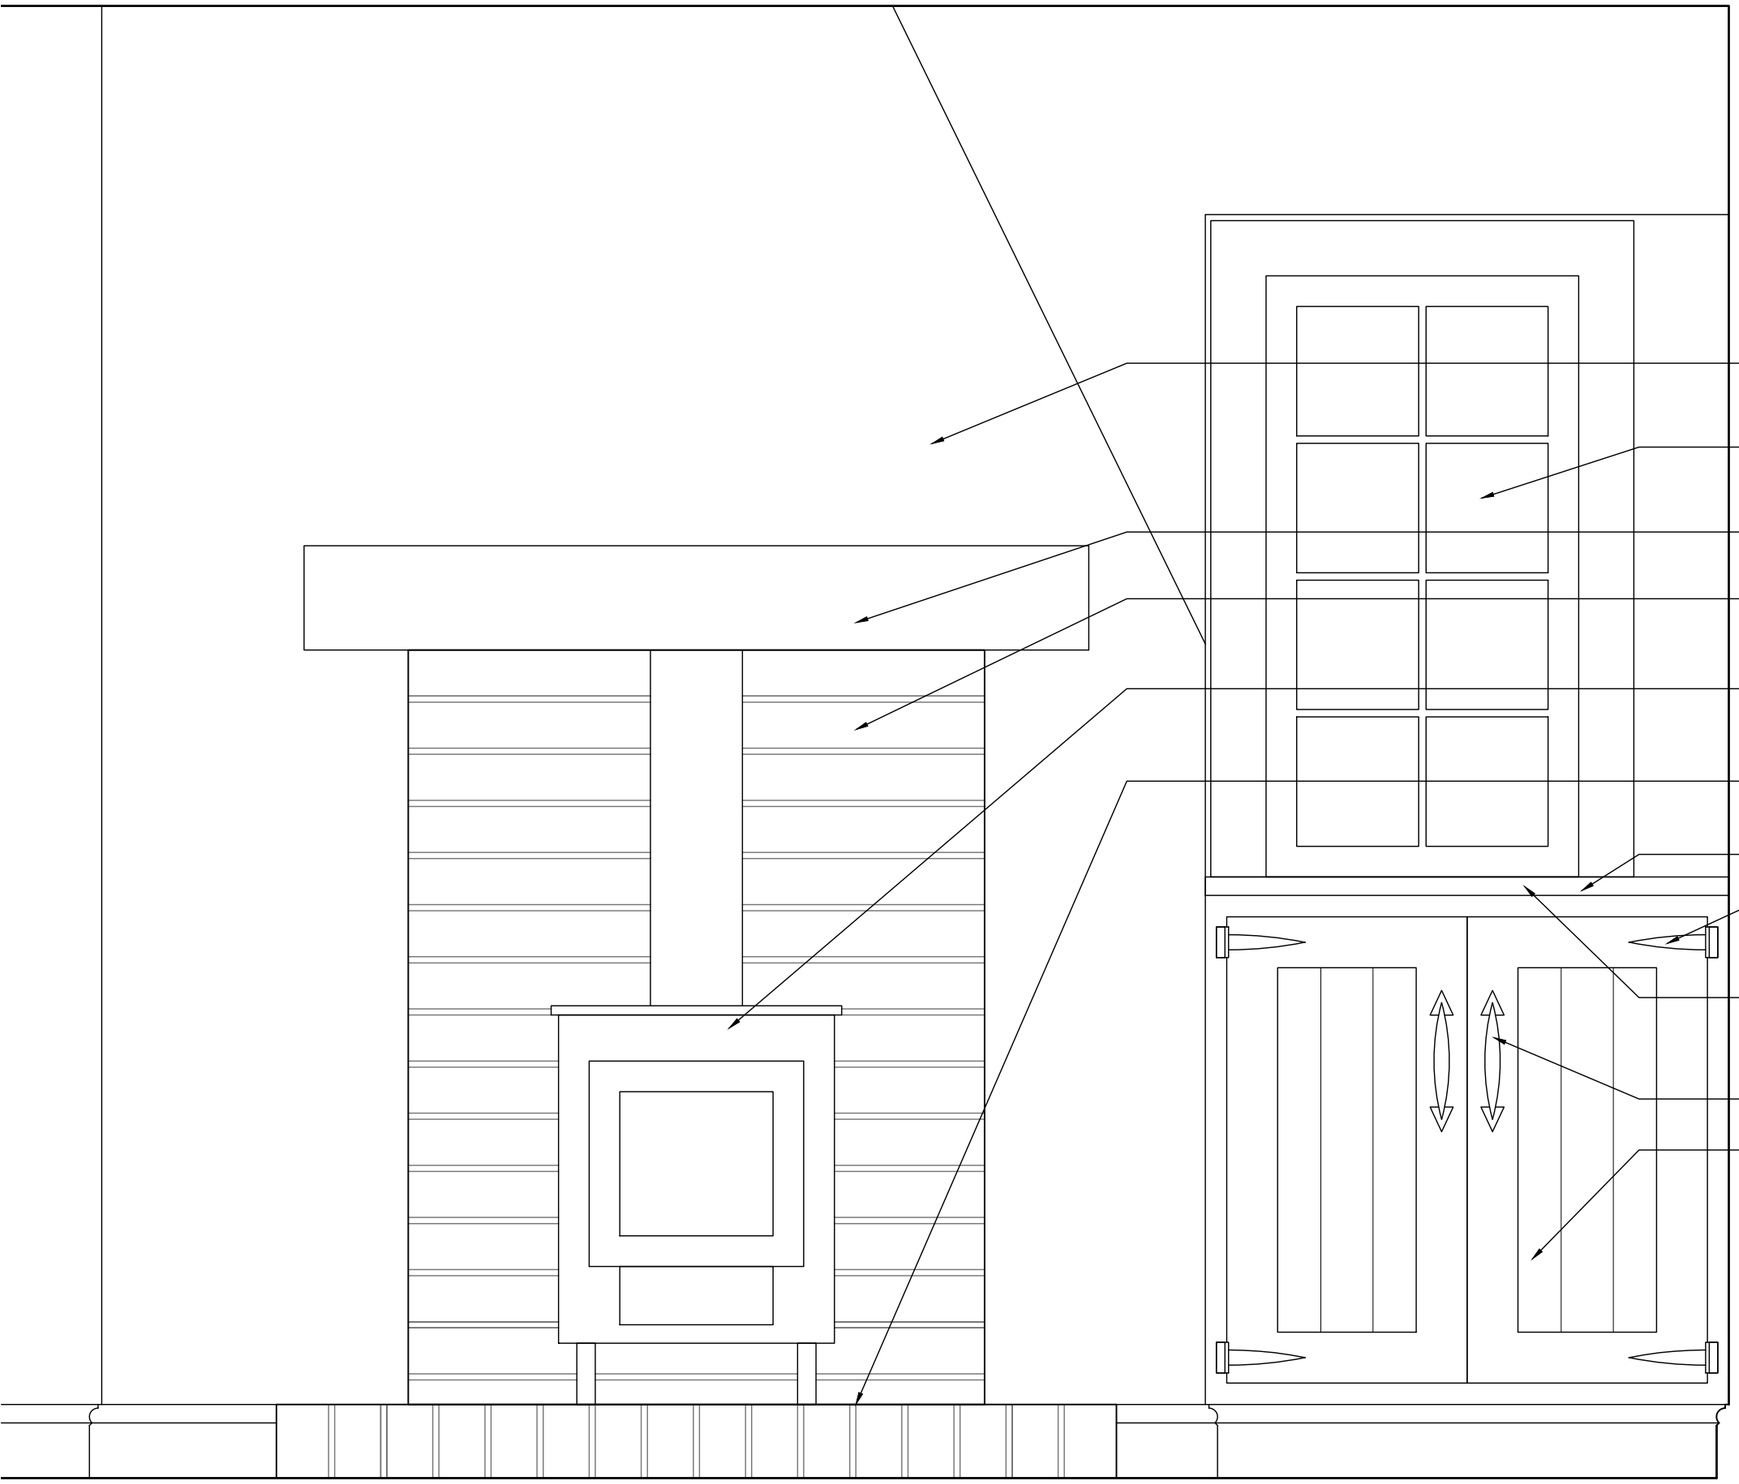

To existing chimney breast remove plasterboard & refinish with lime plaster & Silicate breathable paint.

Existing external window

Expose existing timber beam over fireplace.

Remove ceramic tiles to fireplace back & make good existing brick OR replace with bricks to match fireplace sides.

Proposed new stove: Clearview Pioneer 400 or similar installed by HETAS registered installer.

Remove tiled hearth and replace with brick hearth.

Remove existing meter cupboard.

New strap hinges.

New meter cupboard with painted timber top & timber framing.

New 'D' handles.

New cupboard doors, timber framed with T&G 'V' jointed boarding and all painted.

Elevation of Living Room Fireplace & New Meter Cupboard.

FREESTONE DESIGN LIMITED
33 Nursery Avenue West Hallam Ilkeston Derbyshire DE7 6HT Tel : 0776 1818 937
Website: www.freestone-design.co.uk Email: info@freestone-design.co.uk

Project : Proposed Alterations to Listed Building:
Greenbank Cottage, Holt Lane, Lea, Matlock DE4 5GQ

Drawing : Living Room Fireplace Detail
Date : January 2022
Scale : 1:10 @ A3
Number : FDL-21-245-08