


Revision	Date
REV -	-

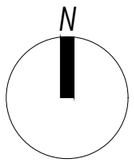


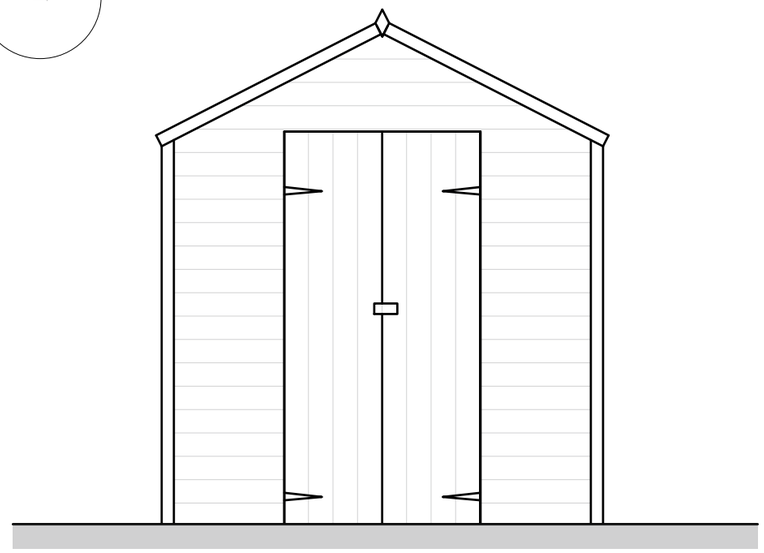


Front Elevation

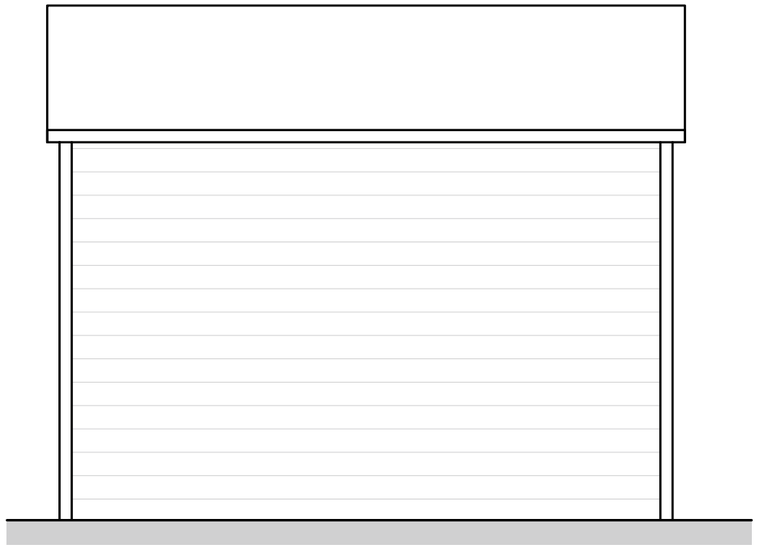

Side Elevation

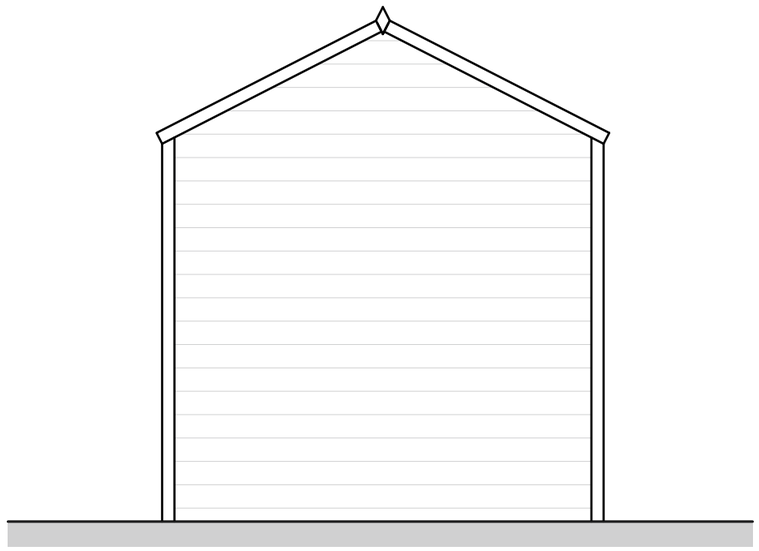

Rear Elevation

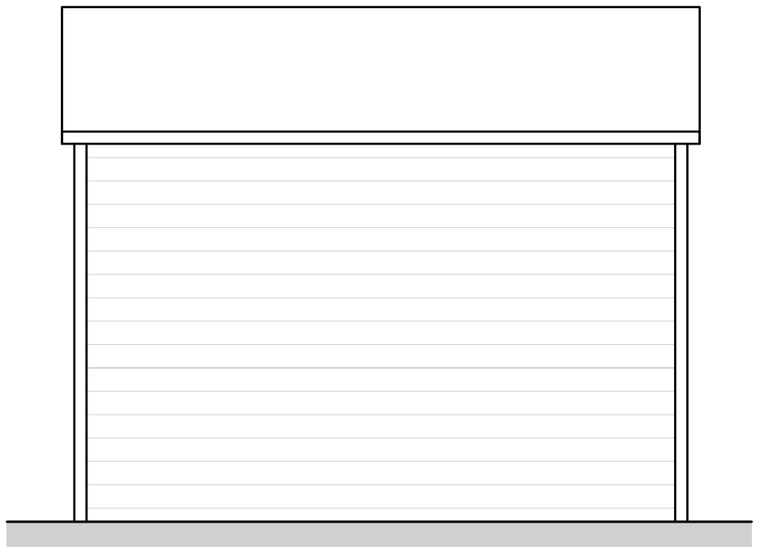

Side Elevation

500mm SCALE 1:25

PlanningDesign

Second Floor, Suite 3 Tel: 01332 347 371
Woburn House
Vernon Gate
Derby
DE1 1UL
E-mail: info@planningdesign.co.uk
www.planningdesign.co.uk

PROJECT DESCRIPTION:
Moving of shed and erection of new railing
The Lodge
Mill Lane
Holloway
Derbyshire

DRAWING TITLE:
ELEVATIONS AS PROPOSED

DRAWN BY:	CHECKED BY:
MJK	JM

CLIENT
Mr Blatchly

DRAWING NUMBER:	REVISION:
004	-

SCALE:	DATE:
1:25 @ A3	January 2022

STATUS
PLANNING

DRAWING REF:
3274-004

© COPYRIGHT EXISTS ON THE DESIGNS AND INFORMATION SHOWN ON THIS DRAWING : The Contractor must verify all dimensions on site before making shop drawings or commencing work of any kind. No dimensions to be scaled from this drawing. Architect to be notified of any discrepancies in dimensions immediately