
02/02/2022

FISHERMANS LODGE, DERBY ROAD, WHATSTANDWELL, MATLOCK, DE4 5HG

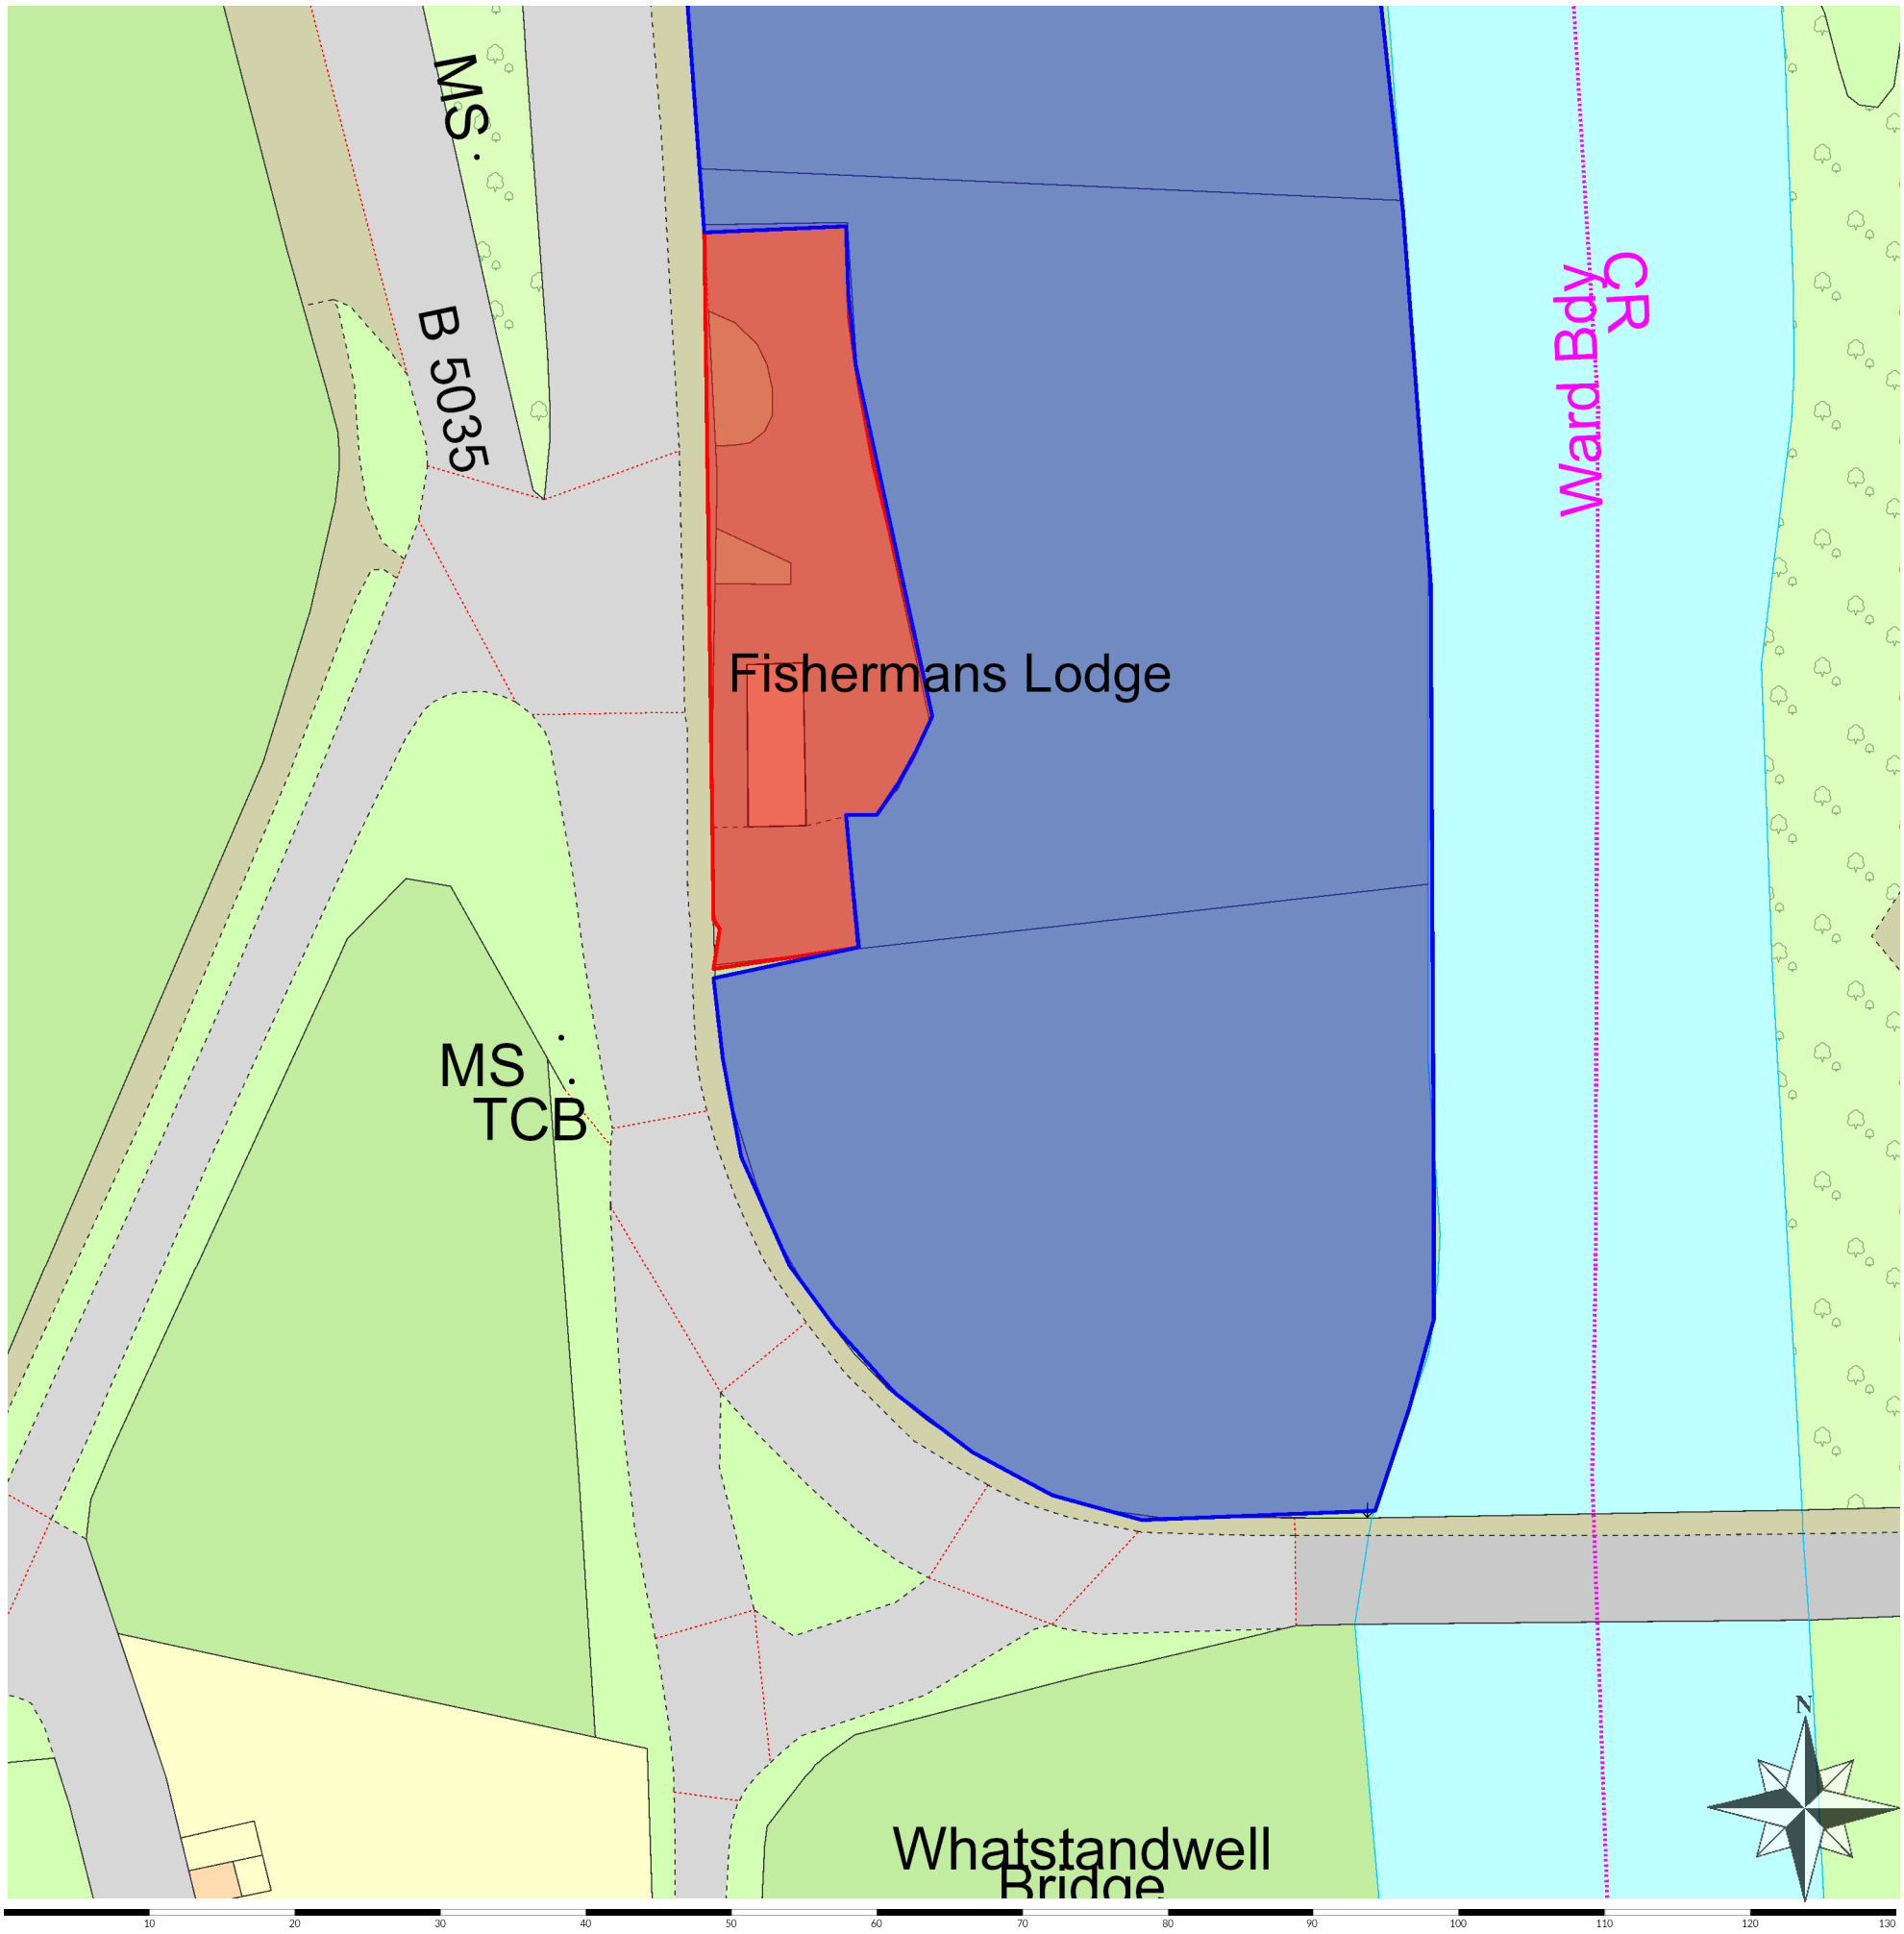

Scale: 1:500 | Area 1.69Ha | Grid Reference: 433068,354407 | Paper Size: A3

Mapping contents © Crown copyright and database rights 2022 Ordnance Survey 100035207