




Ground floor
Scale 1:50

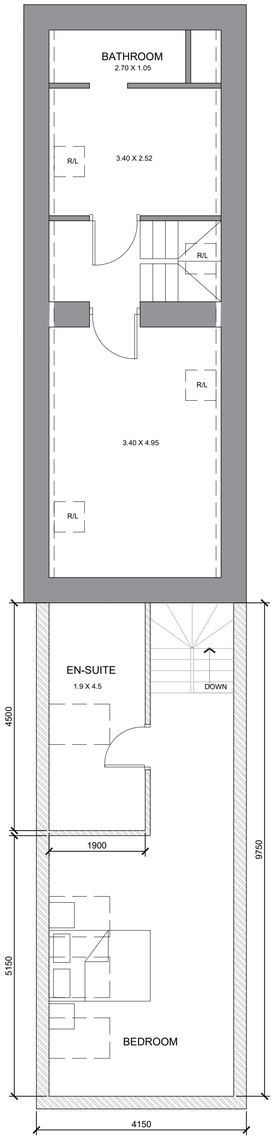


First floor
Scale 1:50

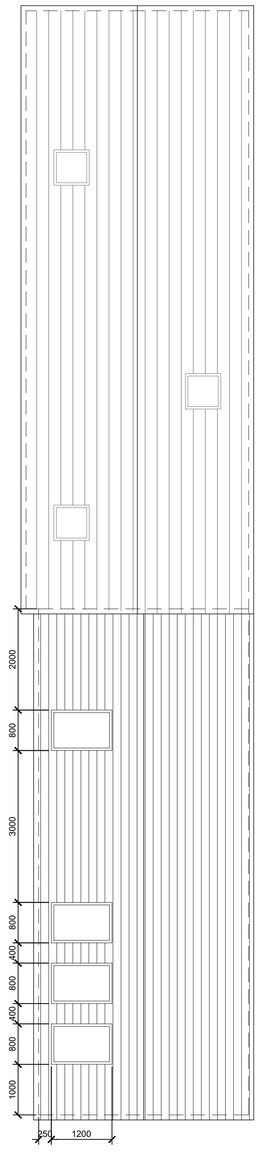


Roof Plan
Scale 1:50

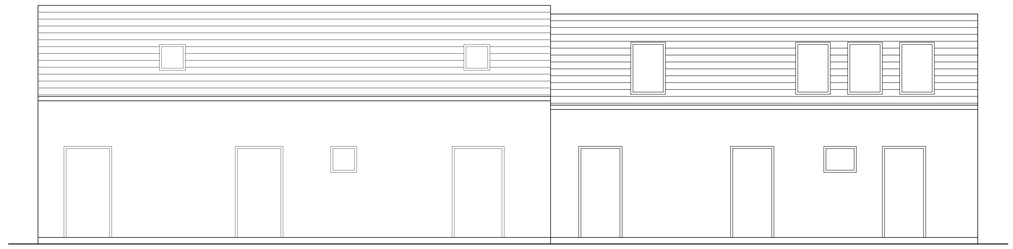


East Elevation
Scale 1:50

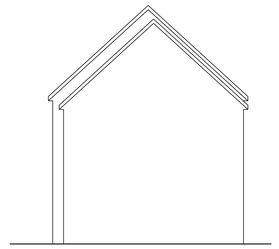

South Elevation
Scale 1:50

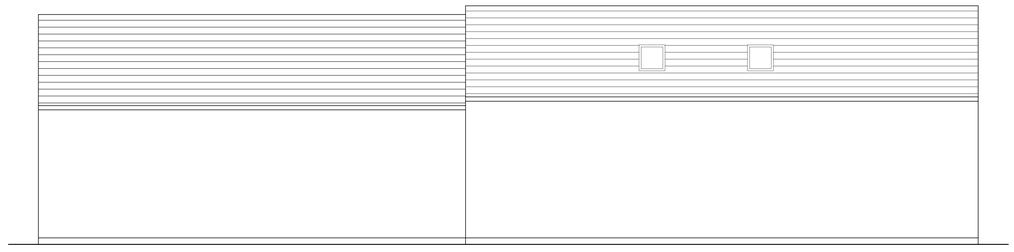

West Elevation
Scale 1:50

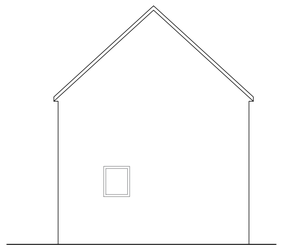

North Elevation
Scale 1:50

Rev:

Drawn By:

Rev Details:
Initial Issue

DRAWING FOR INFORMATION ONLY

Anita Punchard | Bsc (Hons) | Building Surveyor

Client:

Drawing No:

Scale @ A1:
As Shown

PROJECT:
Fisherman's Cottage , DerbyRoad

Drawing Title:
Draft Issue
Proposed Floor Plans & Elevations (Option 1)