All rights prescribed in Chapter IV of the Copyright, Design & Patents Act 1988 have been generally asserted. The copyright remains with MJB Technical Services Ltd at all times unless specifically agreed otherwise.
© copyright
MJB Technical Services Ltd registered in England and Wales. Registration No.7355562

NOTES

1. THIS DRAWING IS A WORK IN PROGRESS AND IS NOT TO BE USED FOR PLANNING, BUILDING REGULATIONS OR CONSTRUCTION PURPOSES.


2. DO NOT SCALE THIS DRAWING. IF IN DOUBT ASK

3. THIS DRAWING IS TO BE READ IN CONJUNCTION WITH ALL DRAWINGS AND SPECIFICATIONS.

4. ALL DIMENSIONS IN MILLIMETRES UNLESS NOTED OTHERWISE. ALL LEVELS IN METRES UNLESS NOTED OTHERWISE


5. ALL DETAILS AND DIMENSIONS ARE TO BE CONFIRMED ON SITE PRIOR TO WORK COMMENCING OR ORDERING OF MATERIALS.

6. ANY DISCREPANCIES NOTED ON SITE ARE TO BE REPORTED TO THE ENGINEER IMMEDIATELY.

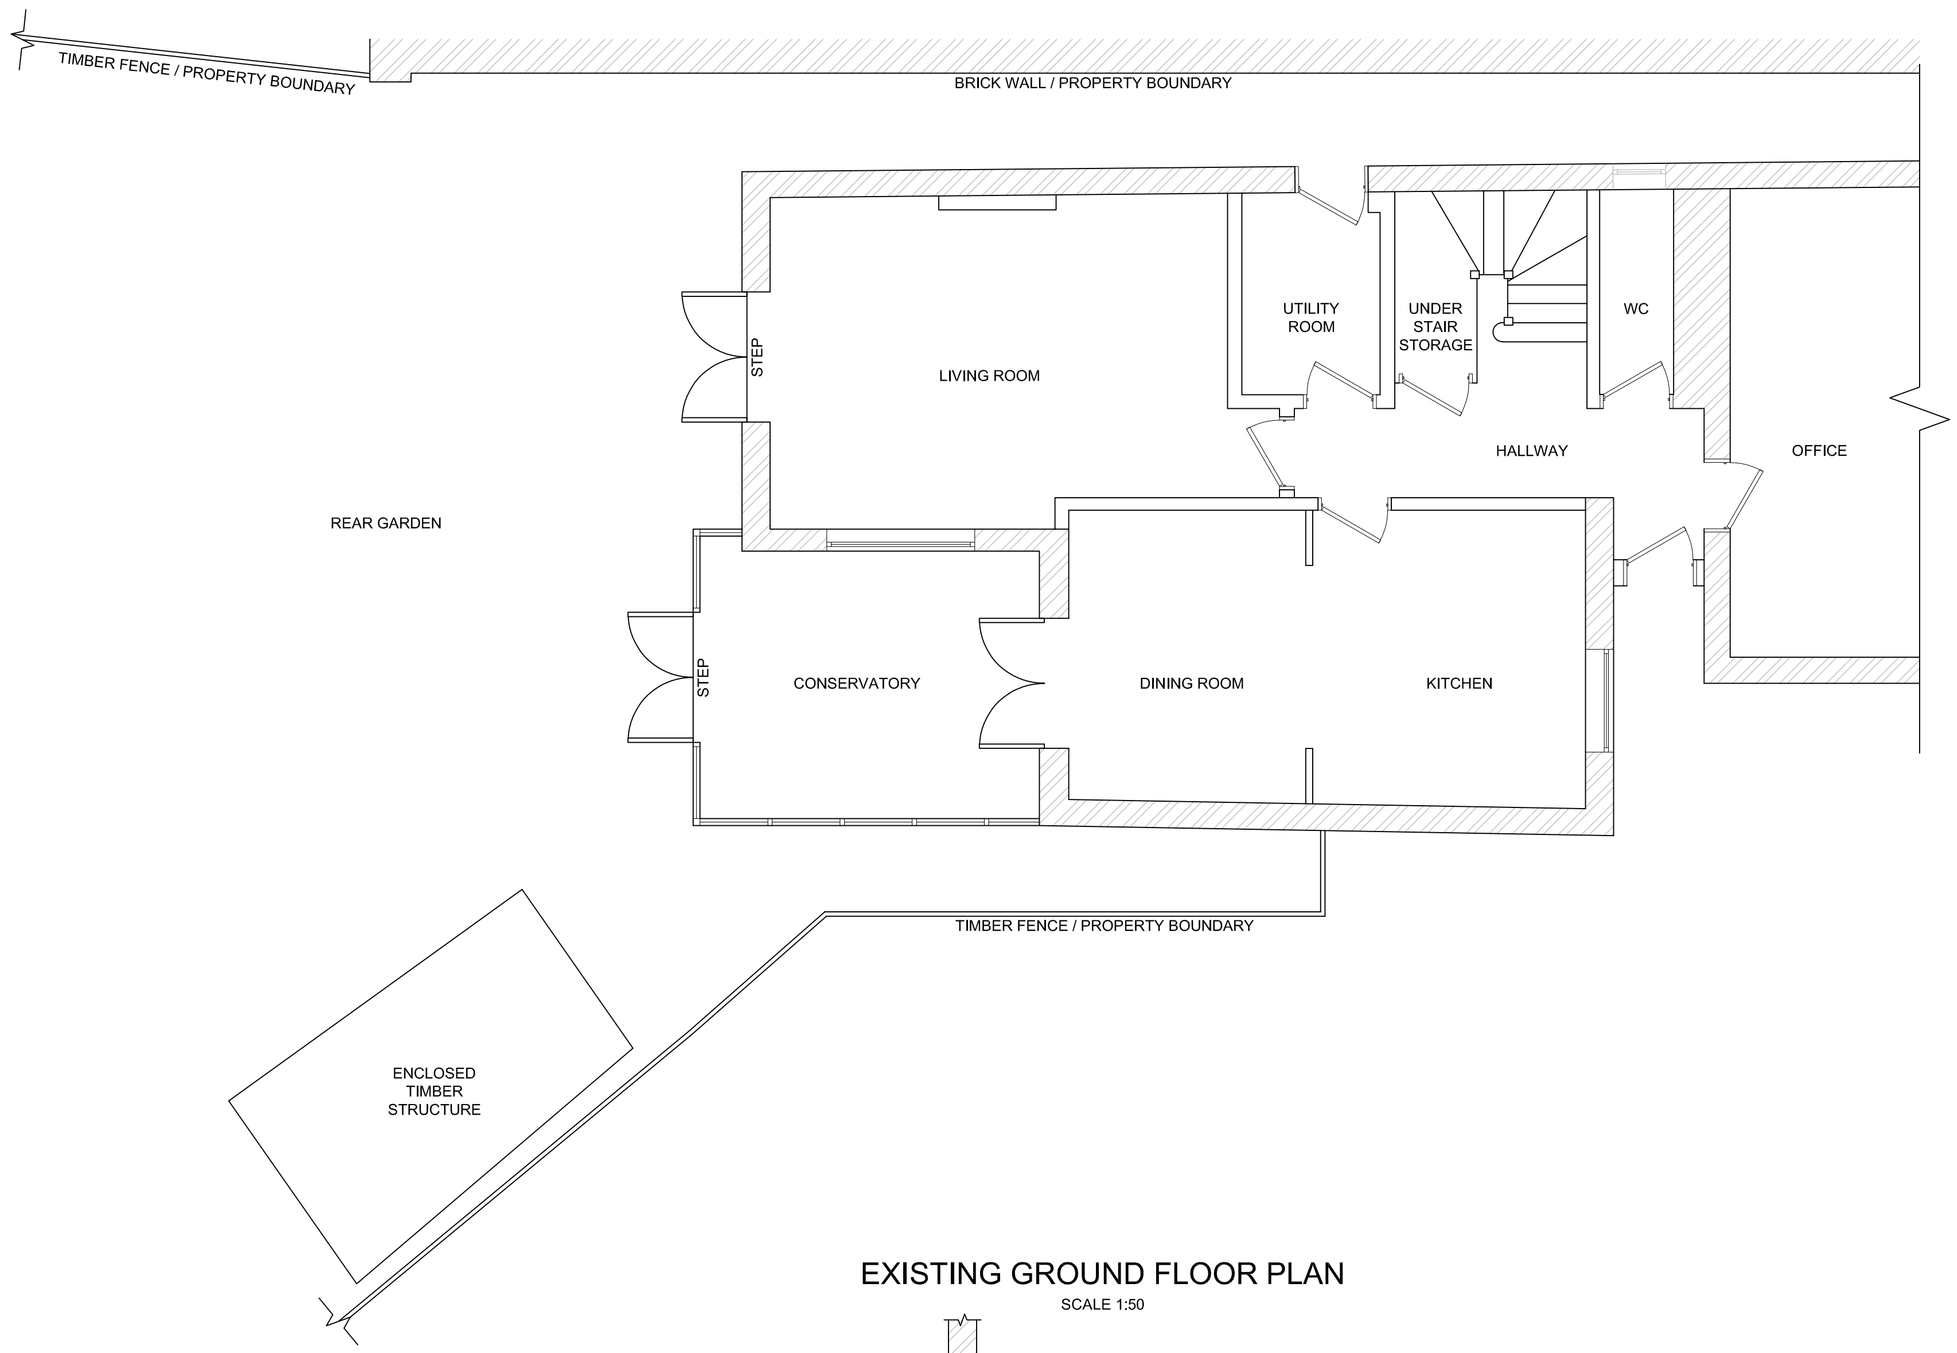

EXISTING GROUND FLOOR PLAN

SCALE 1:50

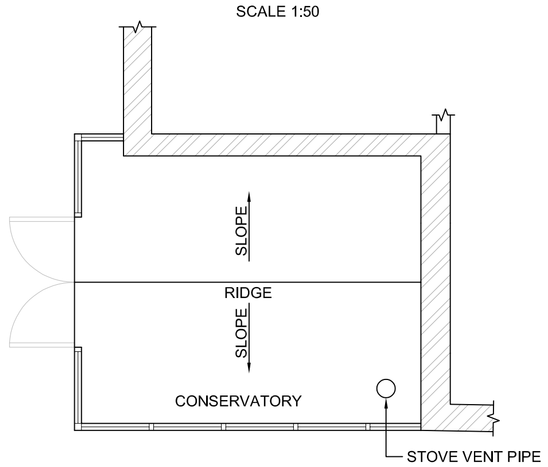

CONSERVATORY ROOF PLAN

SCALE 1:50



EXISTING REAR ELEVATION

SCALE 1:50



EXISTING SIDE ELEVATION

SCALE 1:50

0 1 2 3 4 5m

SCALE 1:50

Revision Details	By / Check	Date	Suffix

Drawing Status: FOR PLANNING

Job Title: PROPOSED ALTERATIONS TO 5 RIVERSIDE COURT, AMBERGATE, DE56 2GX

Drawing Title: EXISTING FLOOR PLAN AND ELEVATIONS

Scale at A1			
AS SHOWN			
Drawn: JMS		Approved: MAS	
Stage 1 check: MAS	Stage 2 check	Originated	Date: 17/01/2022

5 Railway Cottages
Holmwood
Chesterfield S42 5RQ
Telephone: (01246) 498031
Email: admin@mjbtech.co.uk
Web: www.mjbtech.co.uk

Drawing Number: 2101-ZZ-DR-AR-0001 Rev

DB1V-CH Plot Date :
AutoCAD File Name :