
Scale 1:100

0 1 2 3 4 5 10

REAR ELEVATION NOT REQUIRED NO ALTERATIONS ARE MADE

Cladding:
Cedar Brushed Flat Sawn Light

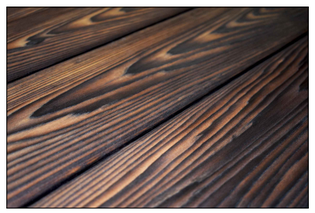

Larch Charred Heavy Brush



Doors and Windows:
Timber or Composite

Fascia:
Painted Timber or Composite -


Roof:
- Pointed Verge to match existing to original property

- Marley Mendip to match existing


Brickwork:
-To Match existing






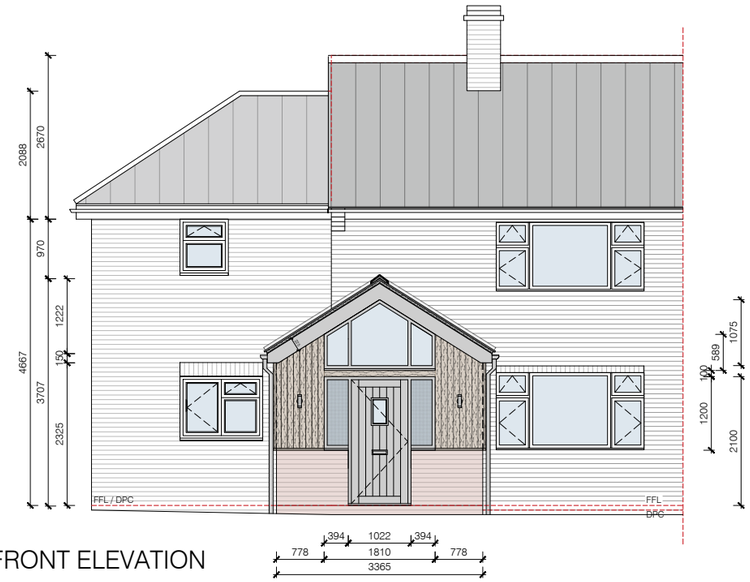


FRONT ELEVATION

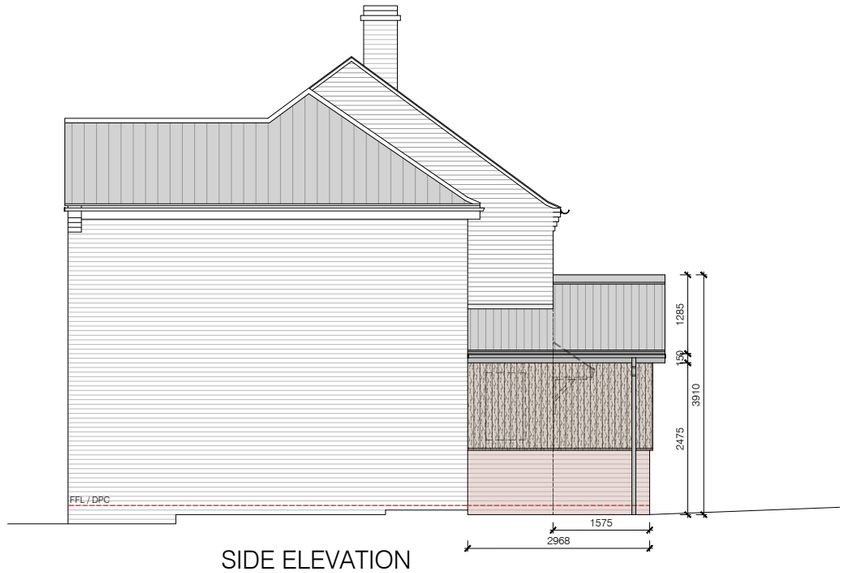

SIDE ELEVATION

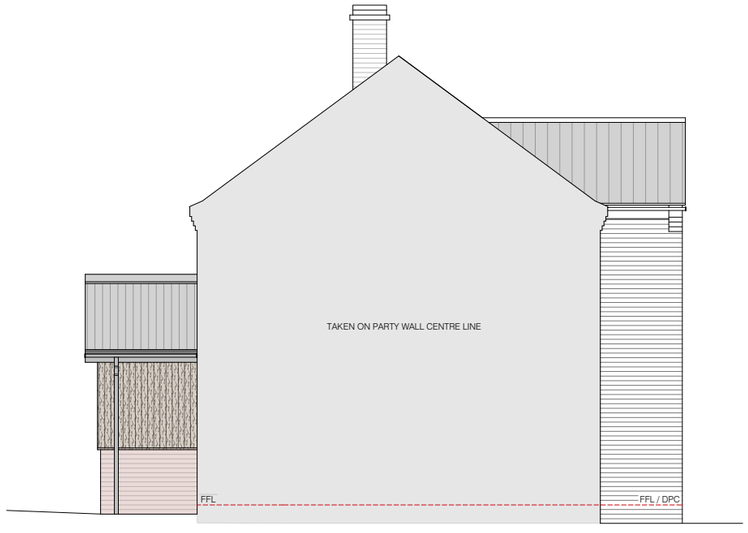

RIGHT HAND SIDE ELEVATION

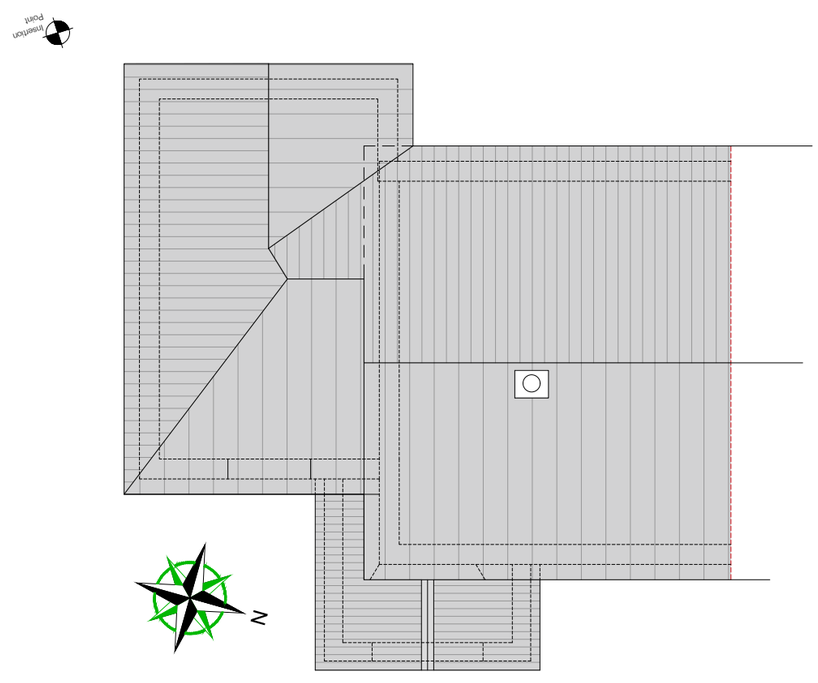

ROOF LAYOUT PLAN

S.G ARCHITECTURAL DESIGN
Tel: 07817034426. sgarchitecturaldesign@gmail.com.
www.sgarchitecturaldesign.com

3 LOW CLOSE, WESTON UNDERWOOD, DE6 4PB

07 - PROPOSED ELEVATIONS & ROOF PLAN

PROJECT NO	PAPER SIZE	DRAWN BY
248	A3	SG
REVISION	SCALES	
PLANNING	1:100	

Drawing measurements shall not be obtained by scaling. Verify all dimensions prior to construction. Immediately report any discrepancies on this document to SG ARCHITECTURAL DESIGN.

REV.	DESCRIPTION	DATE	BY	CHKD
P1	FINAL ISSUE	03-02-22	SG	SG