Notes:


1. ALL DIMENSIONS ARE IN MILLIMETRES.

2. THIS DRAWING TO BE READ IN CONJUNCTION WITH THE ARCHITECTS / ENGINEERS DRAWINGS.

N

KEY:

SITE BOUNDARY

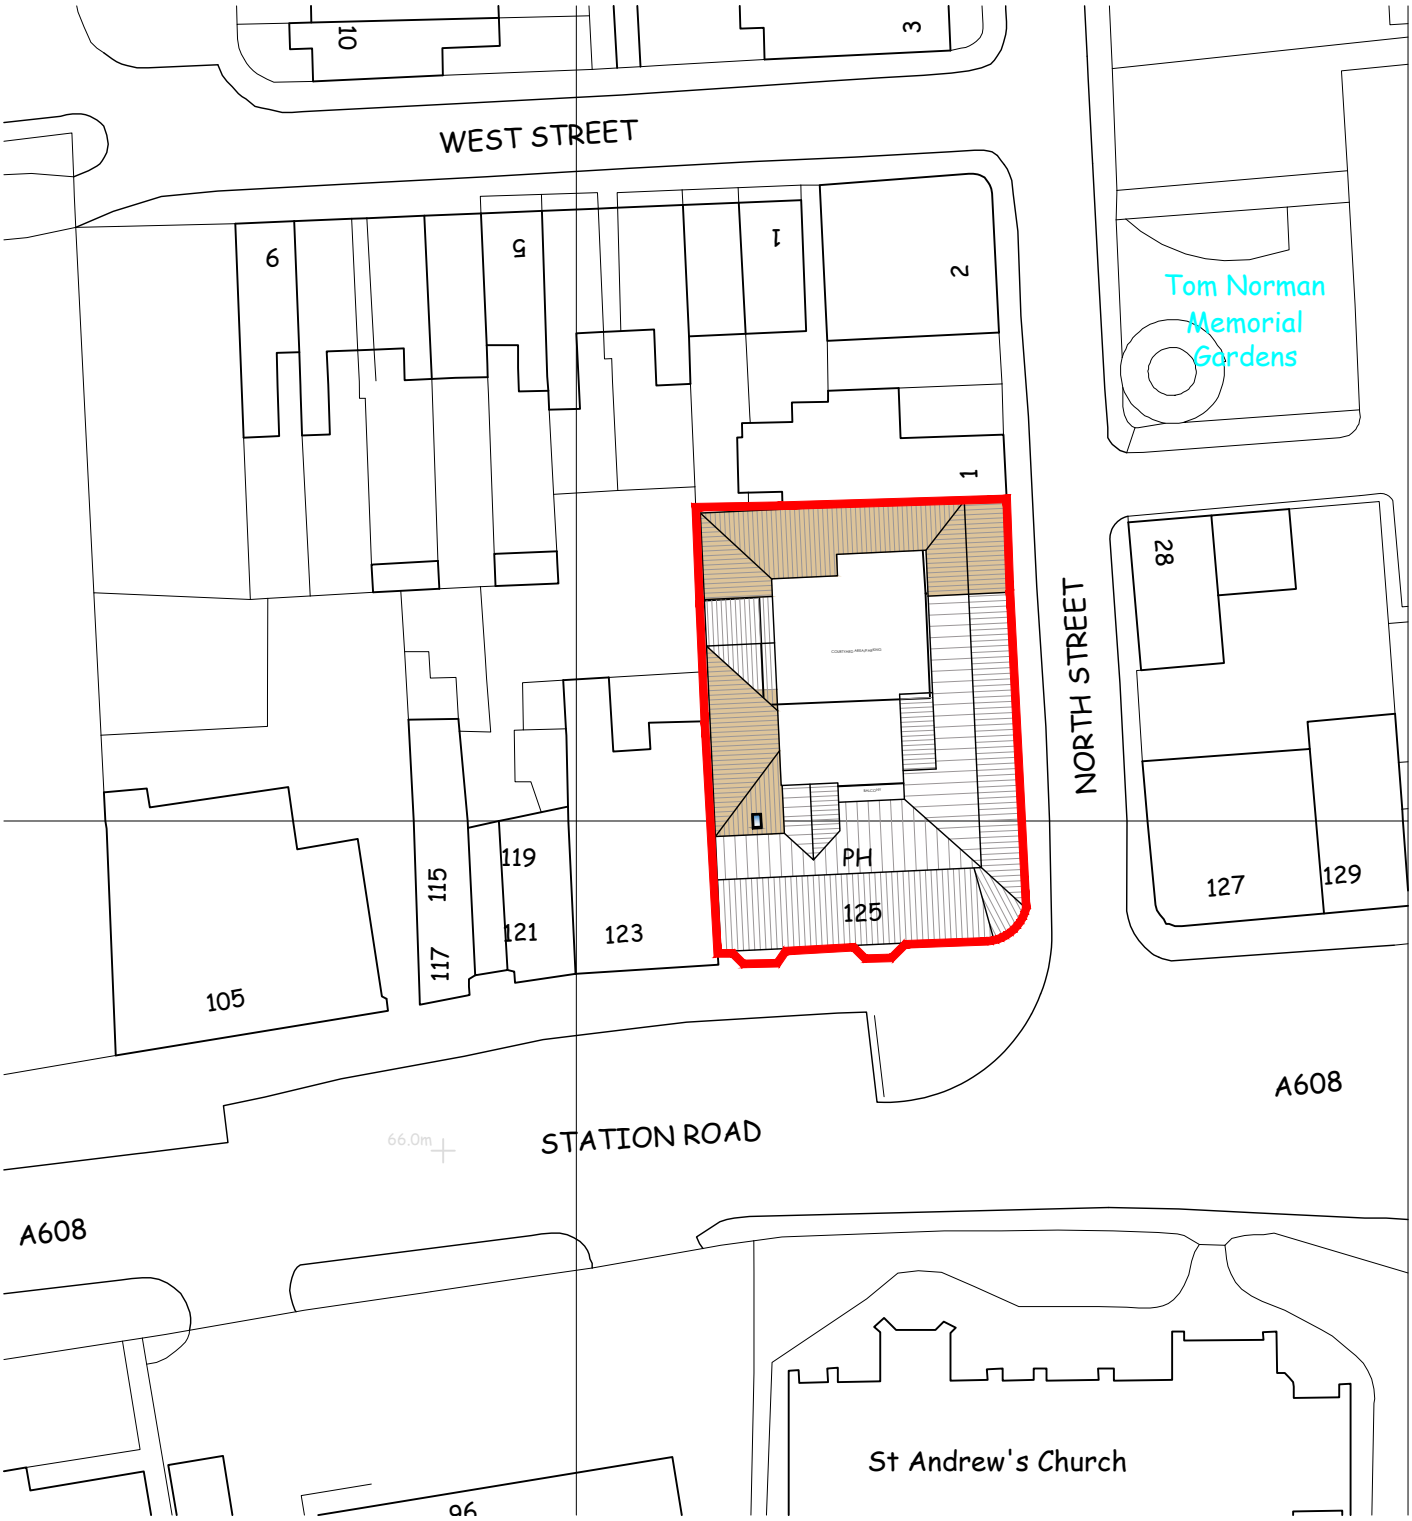

PROPOSED BLOCK PLAN

(SCALE: 1:500)

Rev.	Revision Description	Drn	Date

FOR GUIDANCE ONLY

Client: YOUR SPACE PROPERTY GROUP

Suitability: PLANNING

Drawing No: MIDDLE-IDS-472-DR-A-00-10-012

Revision: /

Drawing Type: AUTOCAD

Index No.: IDS-2021-472

Title: GENERAL ARRANGEMENT

THE MIDDLE INN, 125 STATION ROAD, LANGLEY MILL, NG16 4DU - PROPOSED BLOCK PLAN

Scales: 1:500 @A4

Date: JUN 2021

Drawn by: SPW

Checked by:

IDEAL DESIGN SOLUTIONS

Tel: 01889 568573
e-mail: enquiries@idsdesigns.co.uk

Drawing Design & Copyright of: Ideal Design Solutions.