

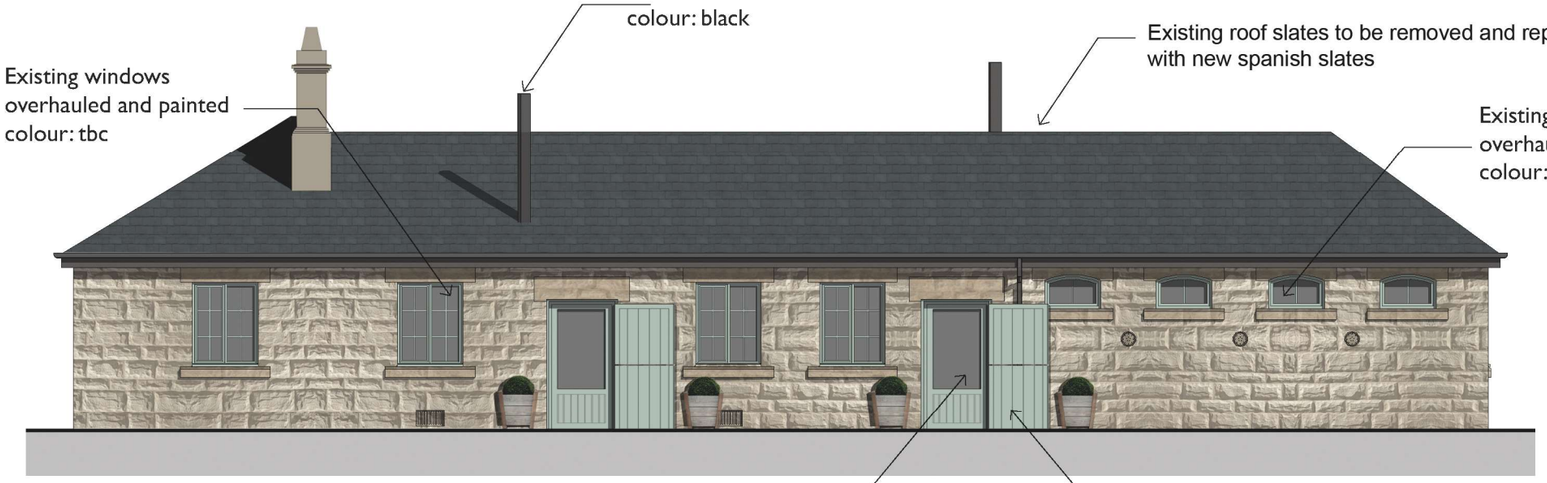


1 | Elevation A - Proposed | 1 : 100

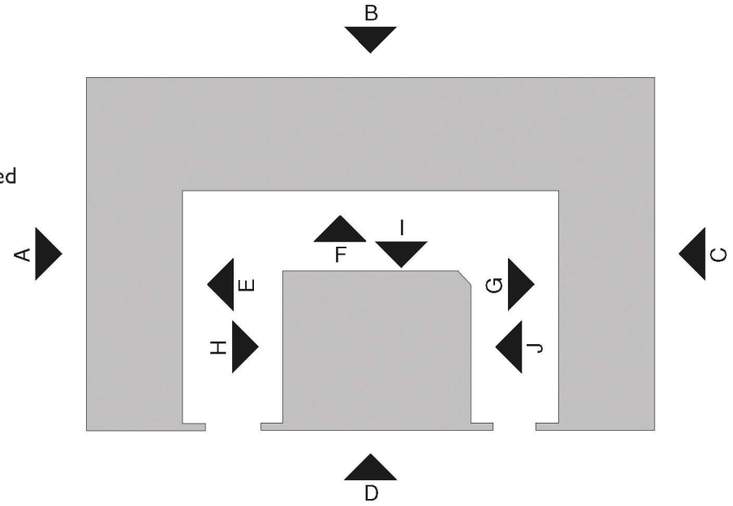

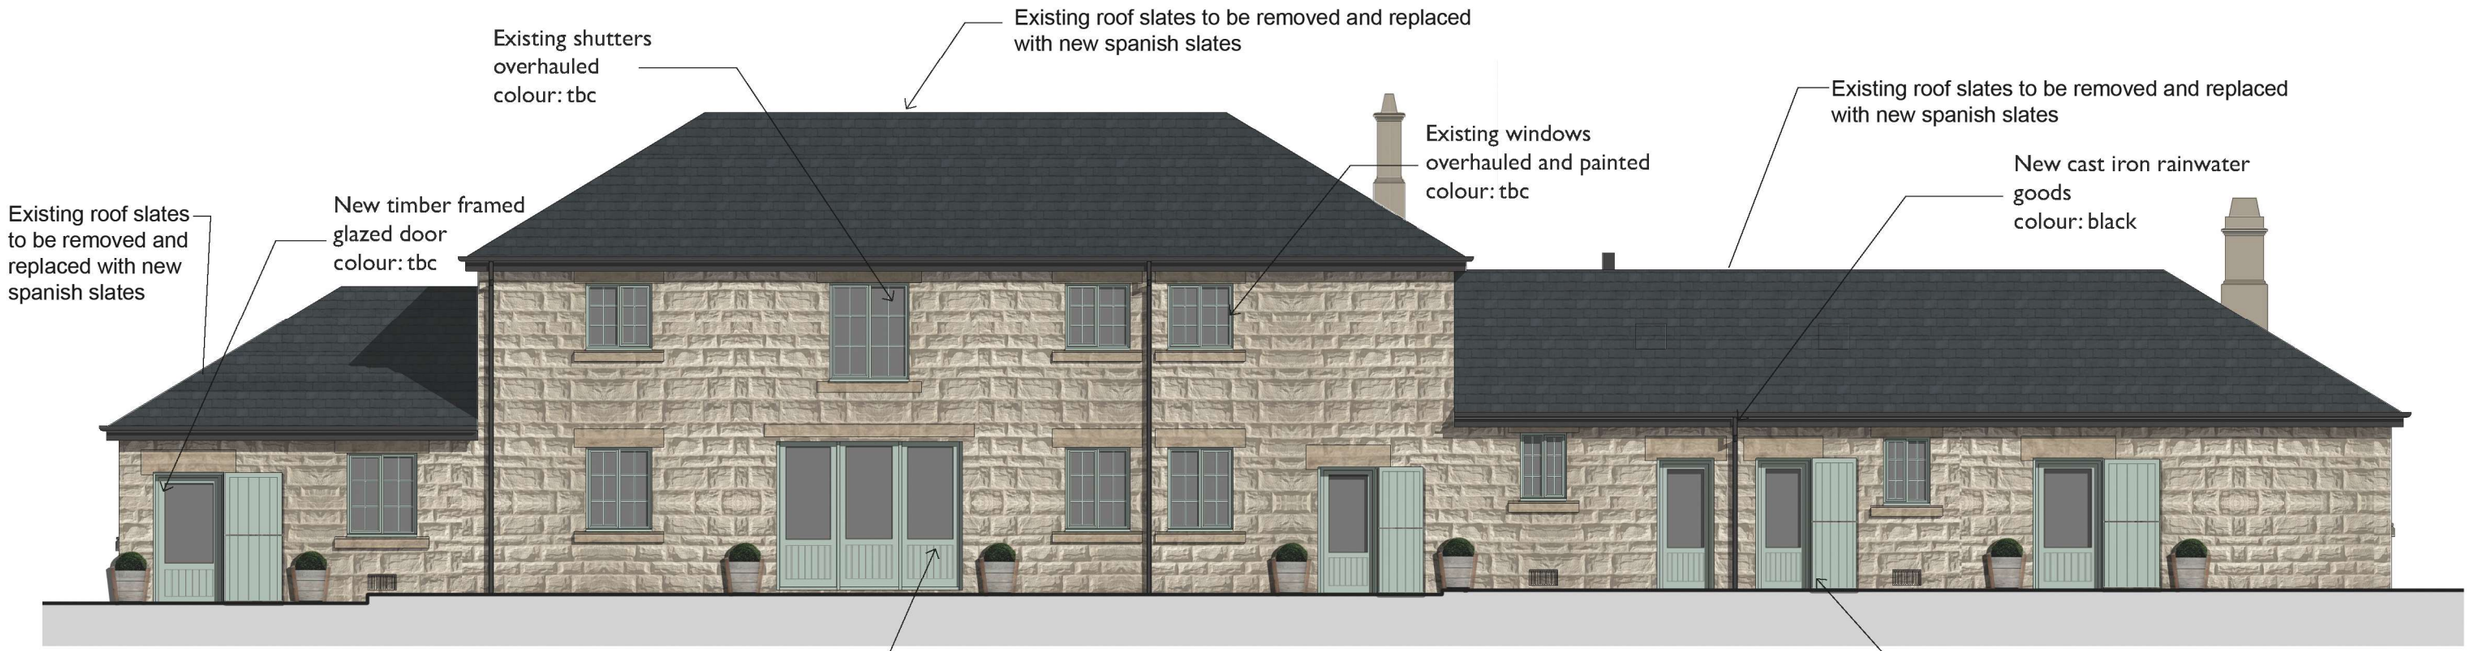

2 | Elevation B - Proposed | 1 : 100

Newark Studio
t: 01635 605100

Derby Studio
t: 01332 477525

Manchester Studio
t: 0161 8261042

GUY TAYLOR ASSOCIATES
NEWARK / MANCHESTER / DERBY

- All rights described in chapter IV of the copyright, designs and patents act 1988 have been generally asserted
- Where any drawing is to be read in conjunction with another, including specialists, the two drawings shall be cross-checked and any descrepancies reported to the architect before the work is put in hand
- All dimensions are in millimeters, all levels are in metres, unless shown otherwise
- Any discrepancies in dimensions or details on or between these drawings/specifications should be drawn to the attention of the Guy Taylor Associates and or the engineer in writing for clarification
- Drawing prepared solely for the use of client, as detailed in text box, and is not to be copied, lent or used by any third party without written permission

A3
Original Sheet Size

STATUS
Planning

rev	date	issued	description
A	31/01/22	CDA	Note added re. proposed use of spanish slates

PROJECT
Model Farm
Alderwasley Farm

CLIENT
Miss R. Clark

DRAWING
Proposed Elevations

SCALE	DATE	DRAWN	CHK	DRAWING	REV
1 : 100	JUN 2019	AV/RF	PS	**845.1265.1-(08)105**	A

© COPYRIGHT