
Site Plan Fishermans Lodge

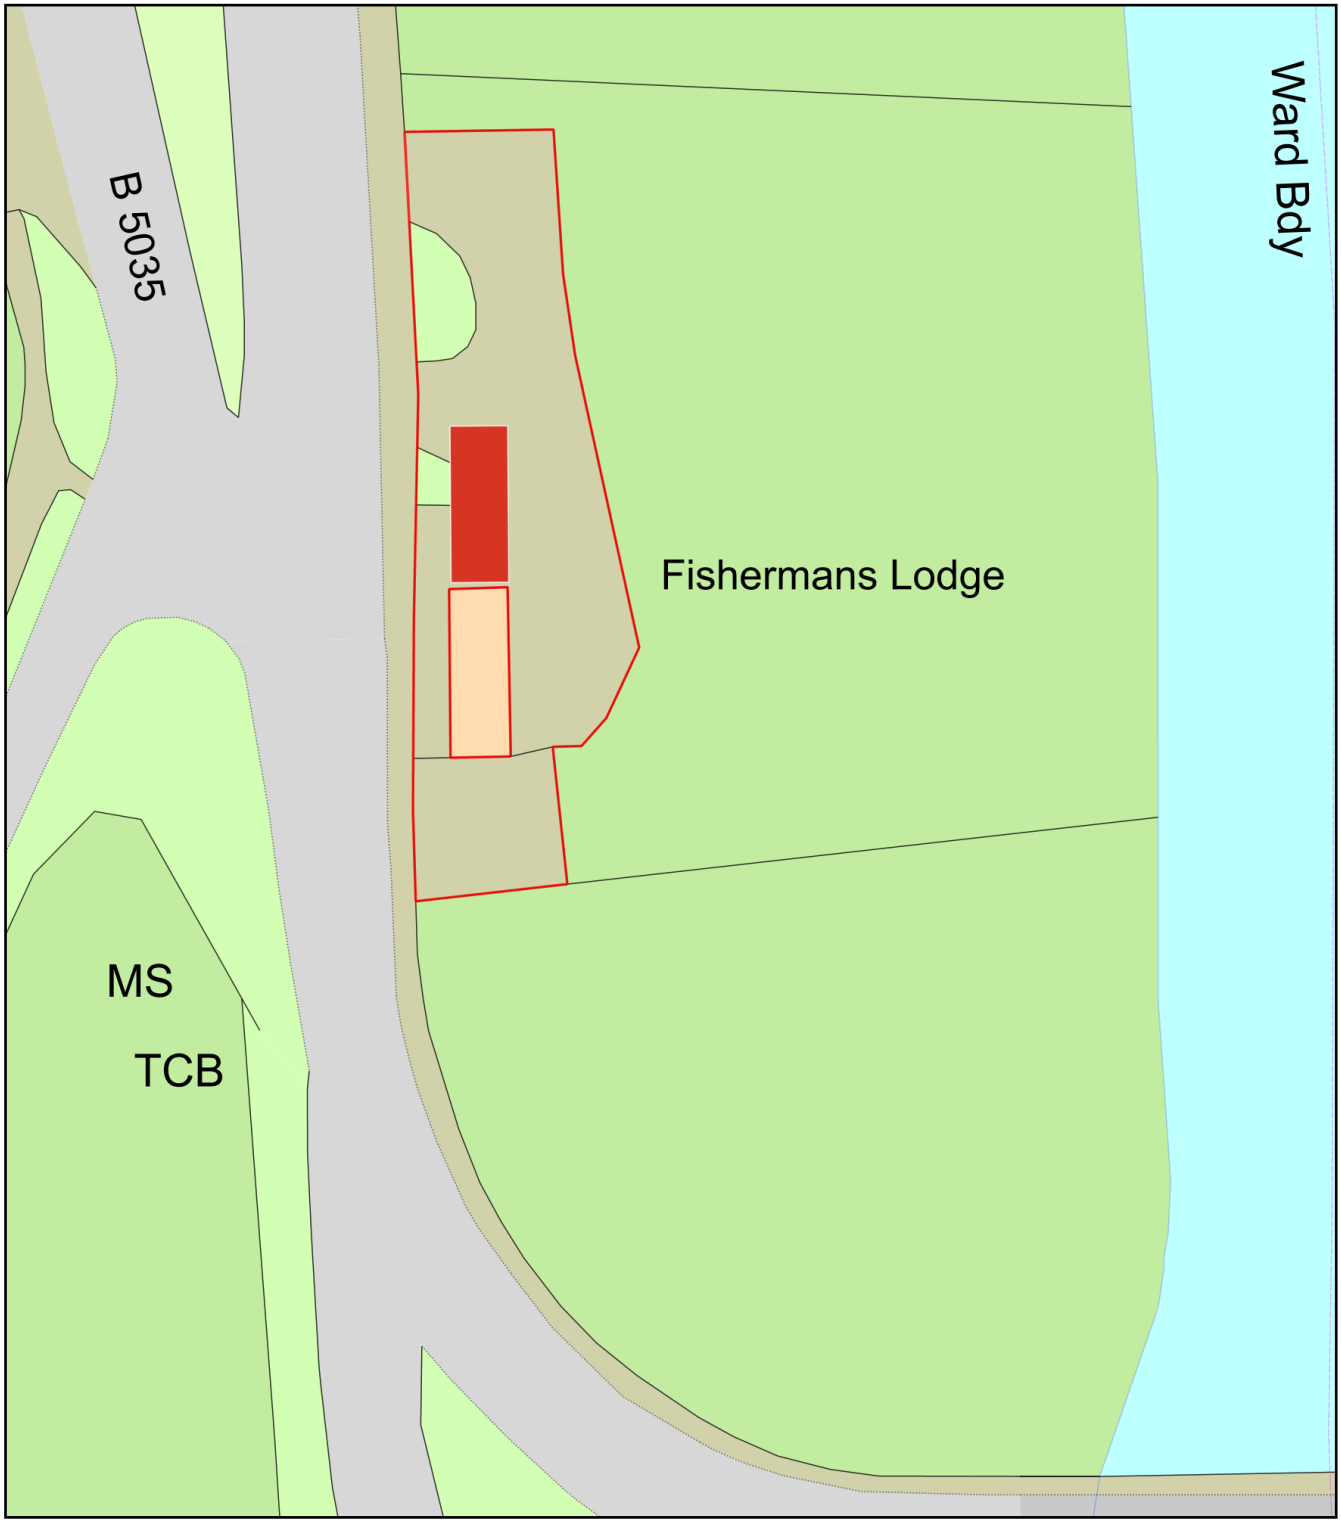

0 20
Metres

N

ReQuestaPlan

Plan Produced for: Mr & Mrs Ward

Date Produced: 07 Feb 2022

Plan Reference Number: TQRQM22033165027019

Scale: 1:500 @ A4

© Crown copyright and database rights 2021 OS 100042766