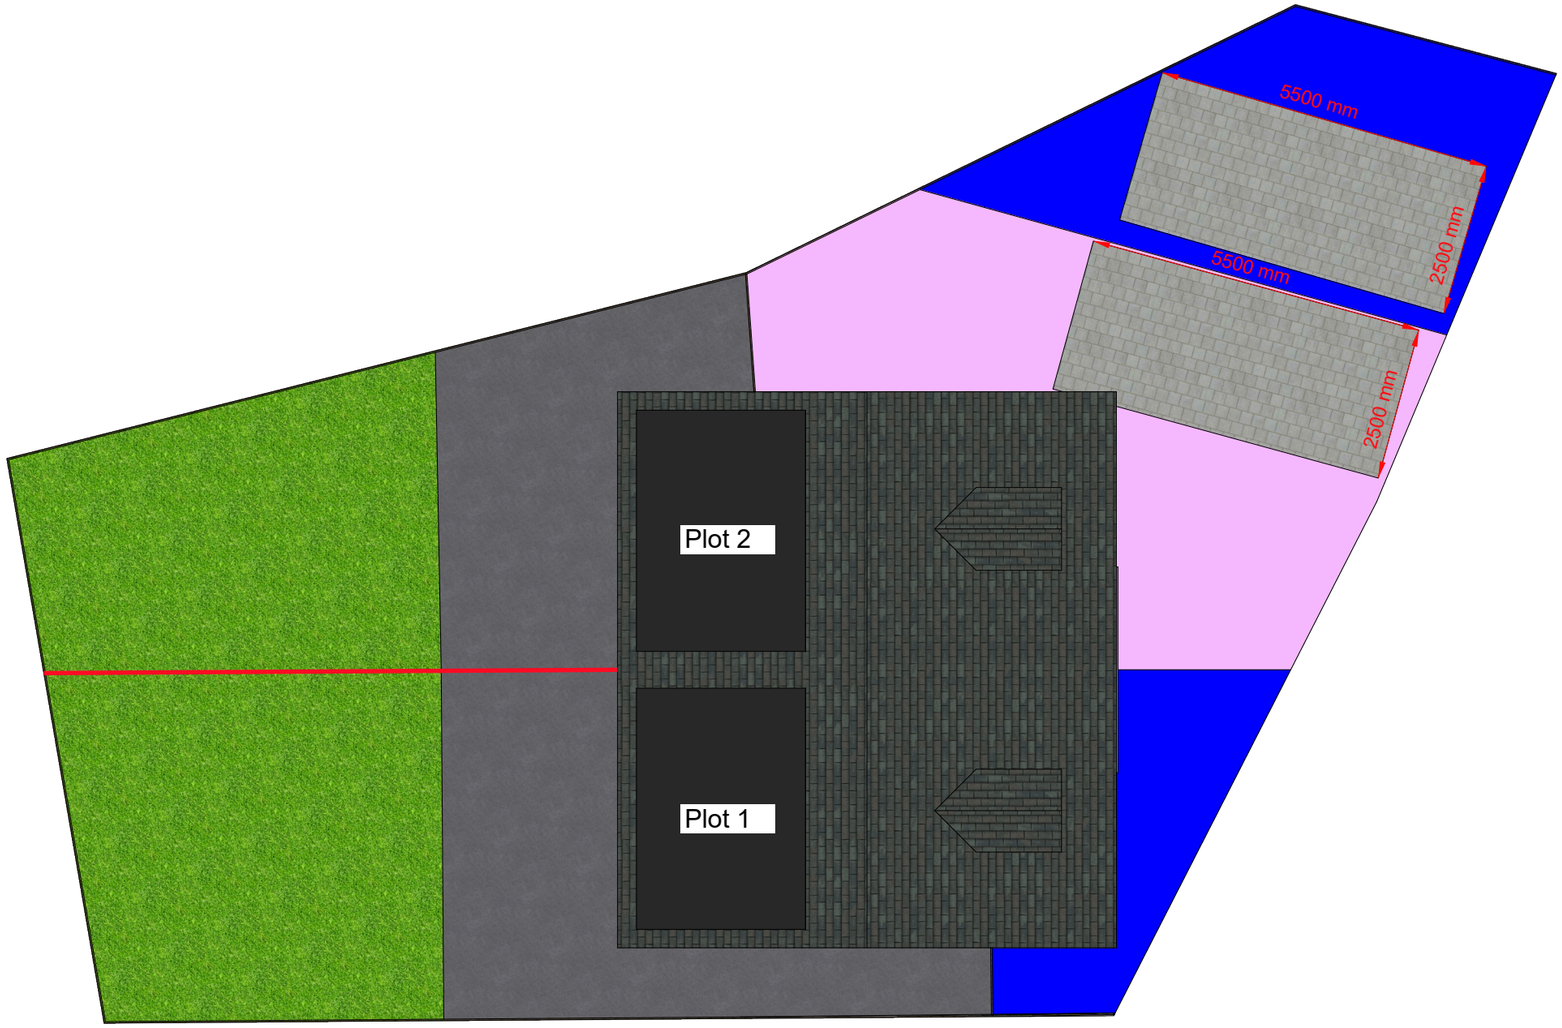


Proposed Site Plan

Key

- Plot 1 Front Amenity Space
- Plot 2 Front Amenity Space

DRAWING NOTES

Whilst every care has been taken to ensure accuracy, no responsibility will be accepted by AJA Architectural Services for any errors contained in this drawing and it should not be relied upon for the ordering of any materials.

All dimensions are to be checked on site prior to setting out or fabrication of any materials by the appointed contractor/builder.

All drawings are to be read in conjunction with all relevant standards.

AJA Architectural Services

AJA Architectural Services
Walsall Road
Lichfield
WS13 8AD

CLIENT
James Pratt
Plot Adjacent to
36 Fearn Avenue
Ripley
DE5 3EW

PROJECT
Proposed Semi Detached Houses

PROJECT NO.
AJA0099

ISSUE DATE
07.02.22

REVISION
D

Proposed Site Plan
1:100 @ A3

A.08