

PROPOSED

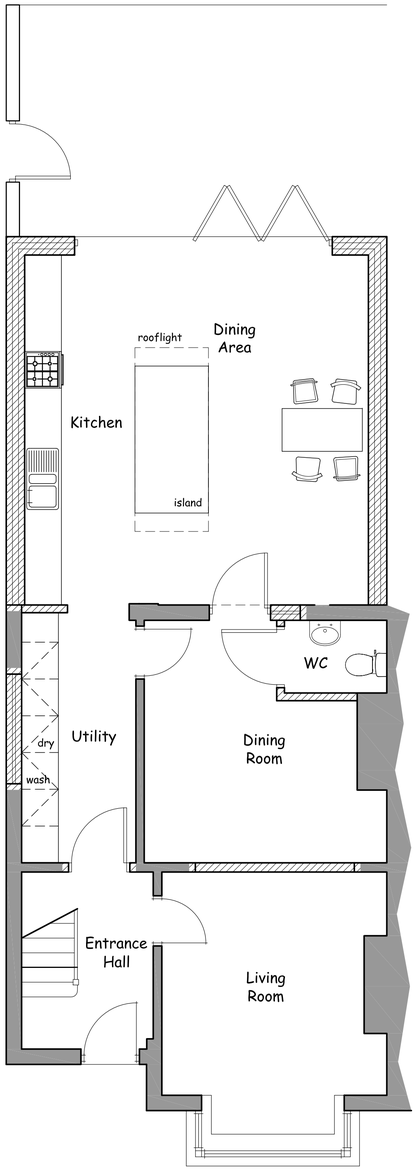


Ground Floor Plan (scale 1:50)

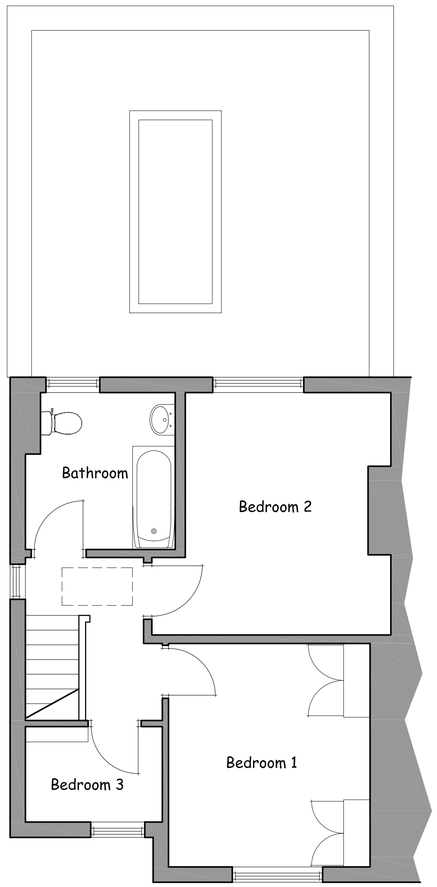

First Floor Plan (scale 1:50)




Front Elevation (scale 1:100)

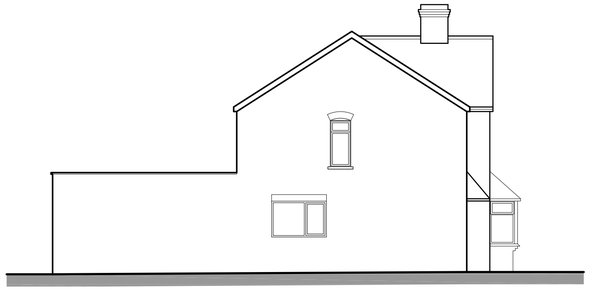


Side Elevation (scale 1:100)



Rear Elevation (scale 1:100)

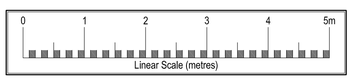

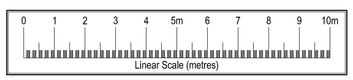

Revision	Description	Date
A	WC position changed following Client review	10-12-2021

JJK Project Services Limited
46 Howells Place, Mastin Moor, Chesterfield S43 3FA
krichardson@jjkprojectservices.co.uk

Client: Mr and Mrs A Hickinbotham

Project: Proposed Alteration Works
126 Loscoe Denby Lane
Denby, Ripley

Drawing Title: Proposed Plans and Elevations

Drawn by	Checked	File
KDAR	KDAR	-

Drawing Number	Revision	Scale	Date
2021-53-011	A	Var @ A1	Dec 2021