


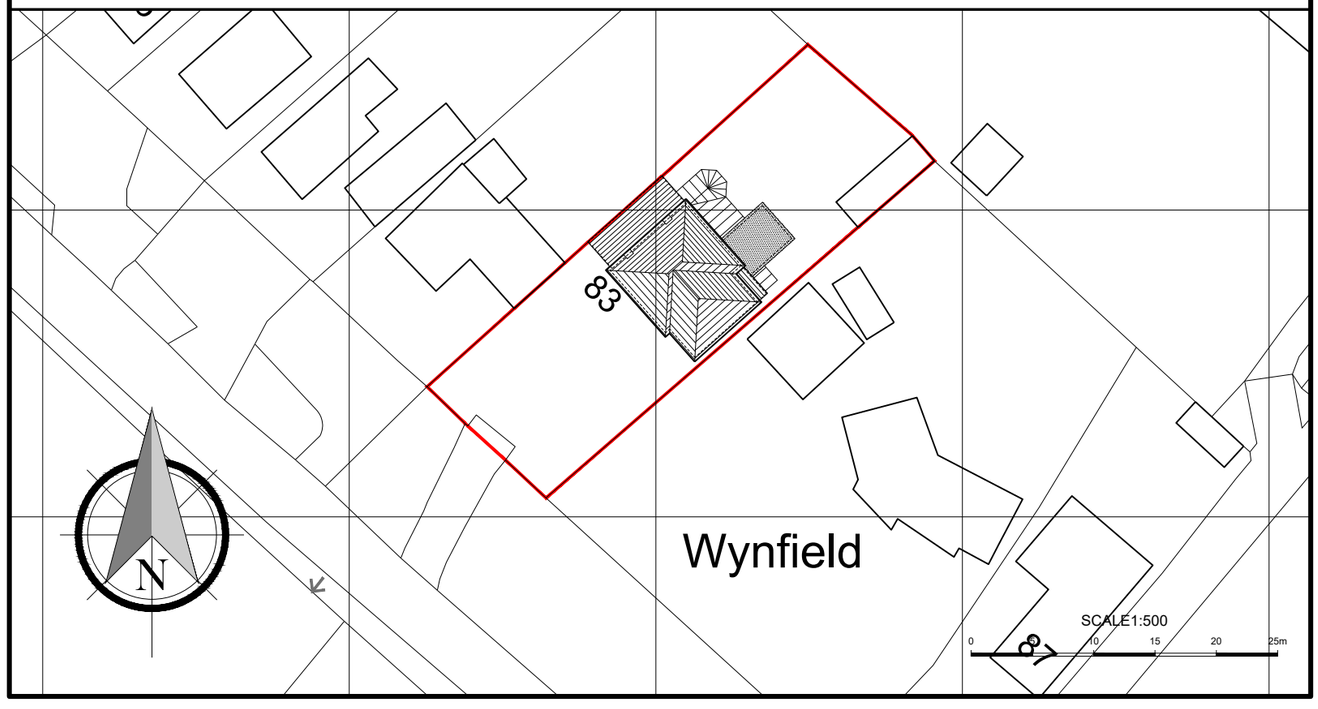

EXISTING BLOCK PLAN @ 1:500



DRAWING NO: MWD215/03

REVISION: -

DRAWING NAME: EXISTING PHOTOS & BLOCK PLAN

PROJECT NO: MWD215

SCALE: 1:500 @ A3

DATE: 27-01-2022

DRAWN BY: MW

martin wraight design
MEASURED SURVEYS | ARCHITECTURAL DRAWINGS | PLANNING & BUILDING REGULATIONS DRAWINGS
TEL: 44 (0)1332 810 872 WEB: martinwraightdesign.co.uk EMAIL: martin@martinwraightdesign.co.uk

PROJECT ADDRESS:
83 Newbridge Road, Ambergate, Belper, Derbyshire, DE56 2GS.