
Site Plan Fishermans Lodge - Location Plan

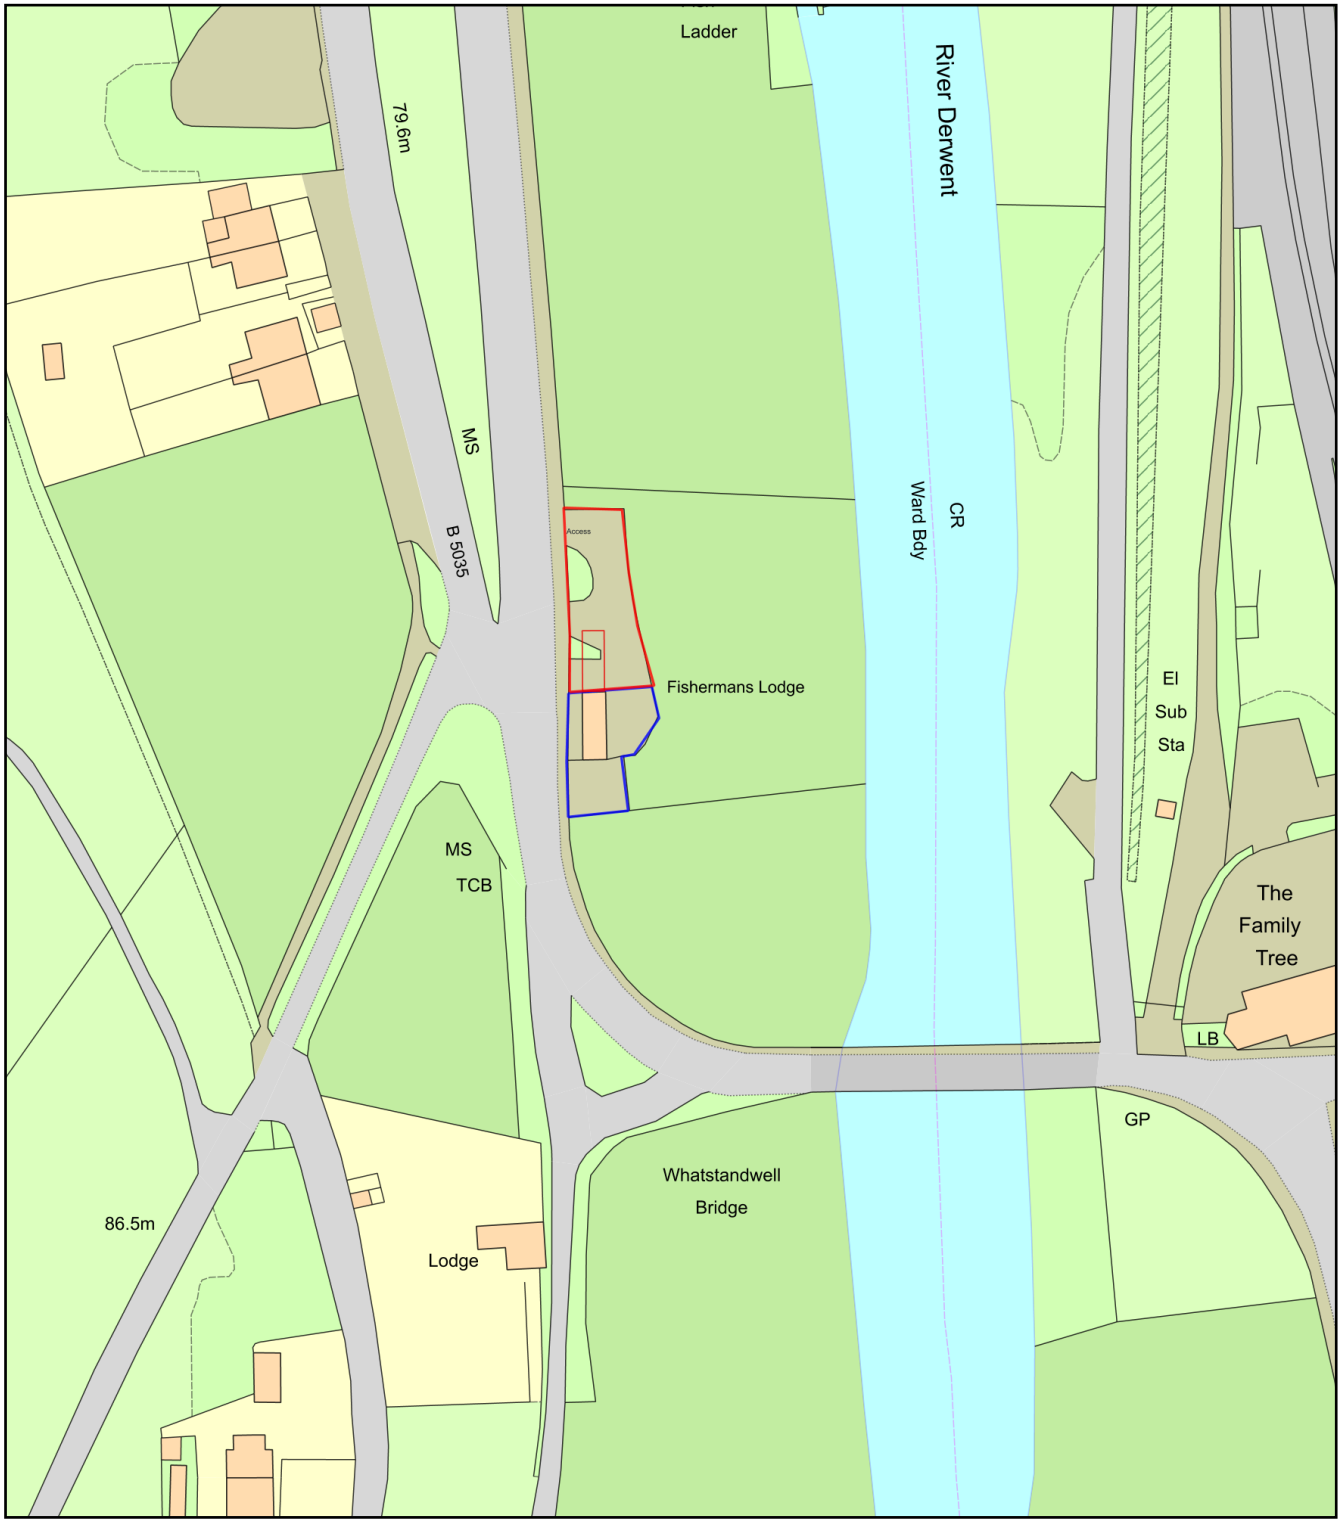

0 50
Metres

N

ReQuestaPlan

Plan Produced for: Mr & Mrs Ward

Date Produced: 09 Feb 2022

Plan Reference Number: TQRQM22039092906858

Scale: 1:1250 @ A4

© Crown copyright and database rights 2021 OS 100042766