
The Well Wood Space (Meeting Area and position of compost toilet)

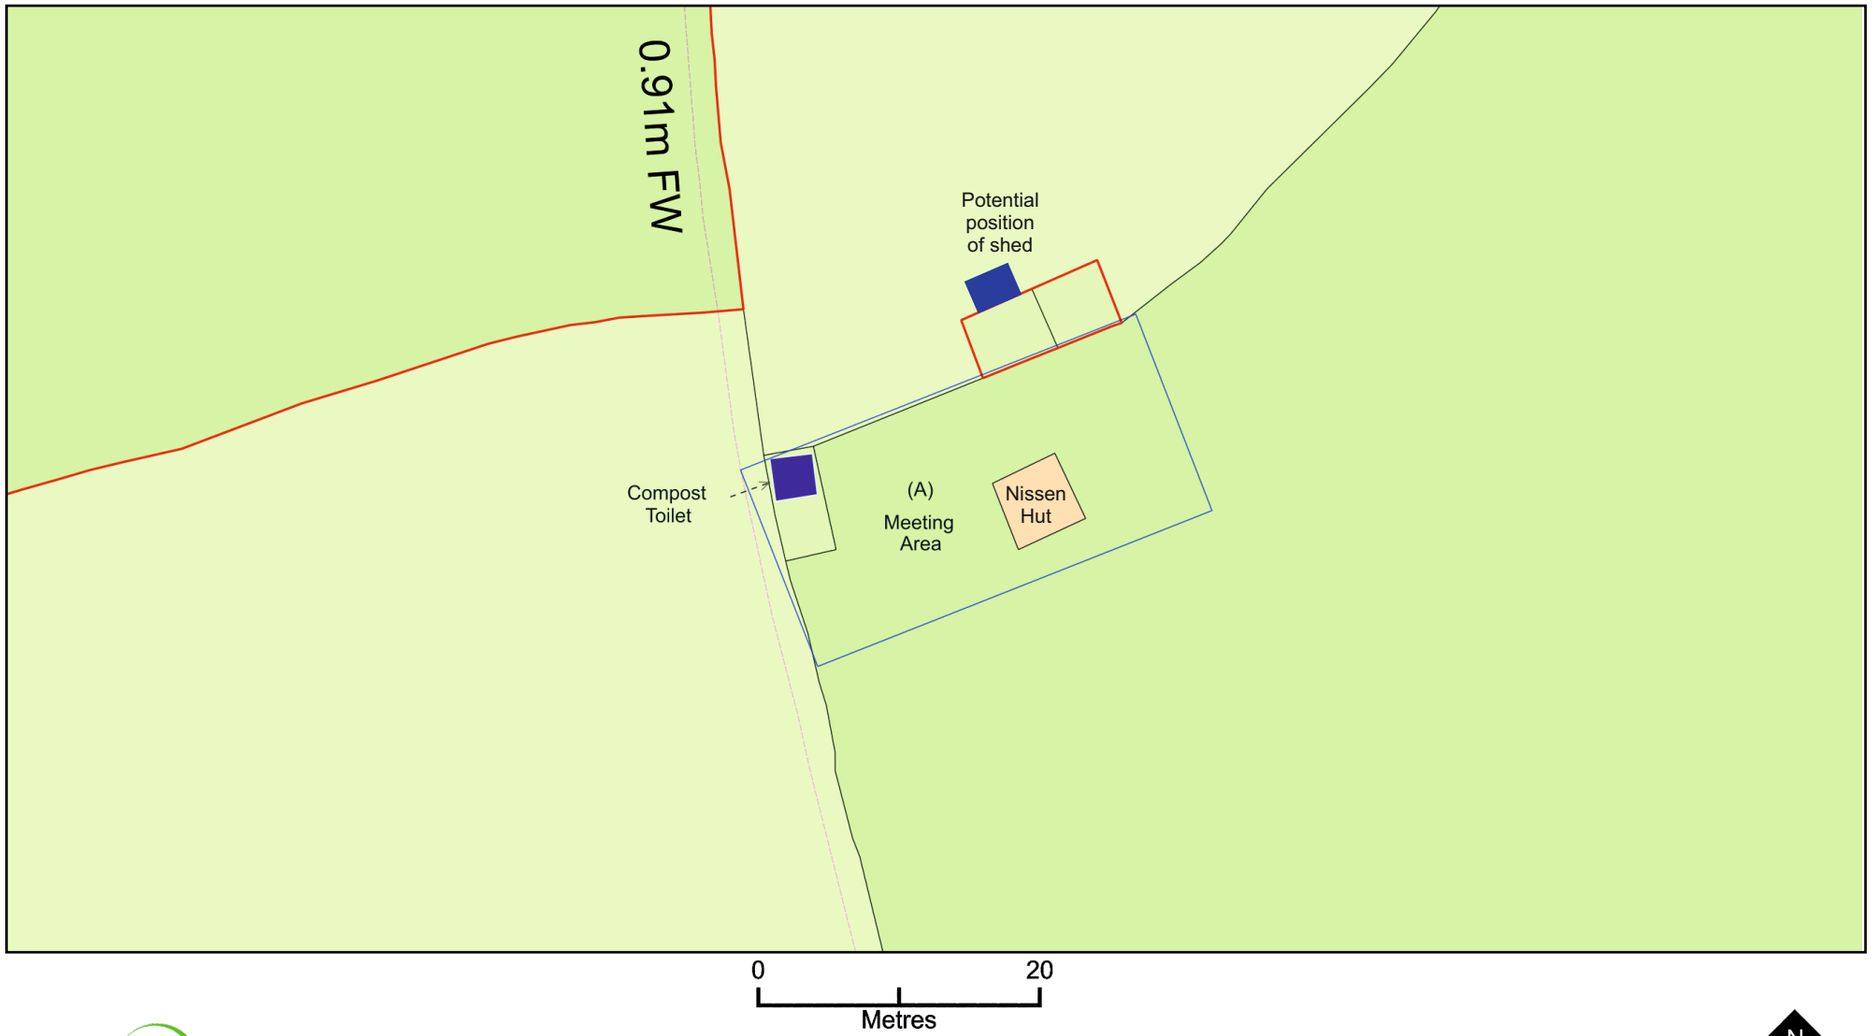

ReQuestaPlan

Plan Produced for: Emma Oaks

Date Produced: 09 Jan 2022

Plan Reference Number: TQRQM22009201852983

Scale: 1:500 @ A4

© Crown copyright and database rights 2021 OS 100042766