
PROPOSED PLAN

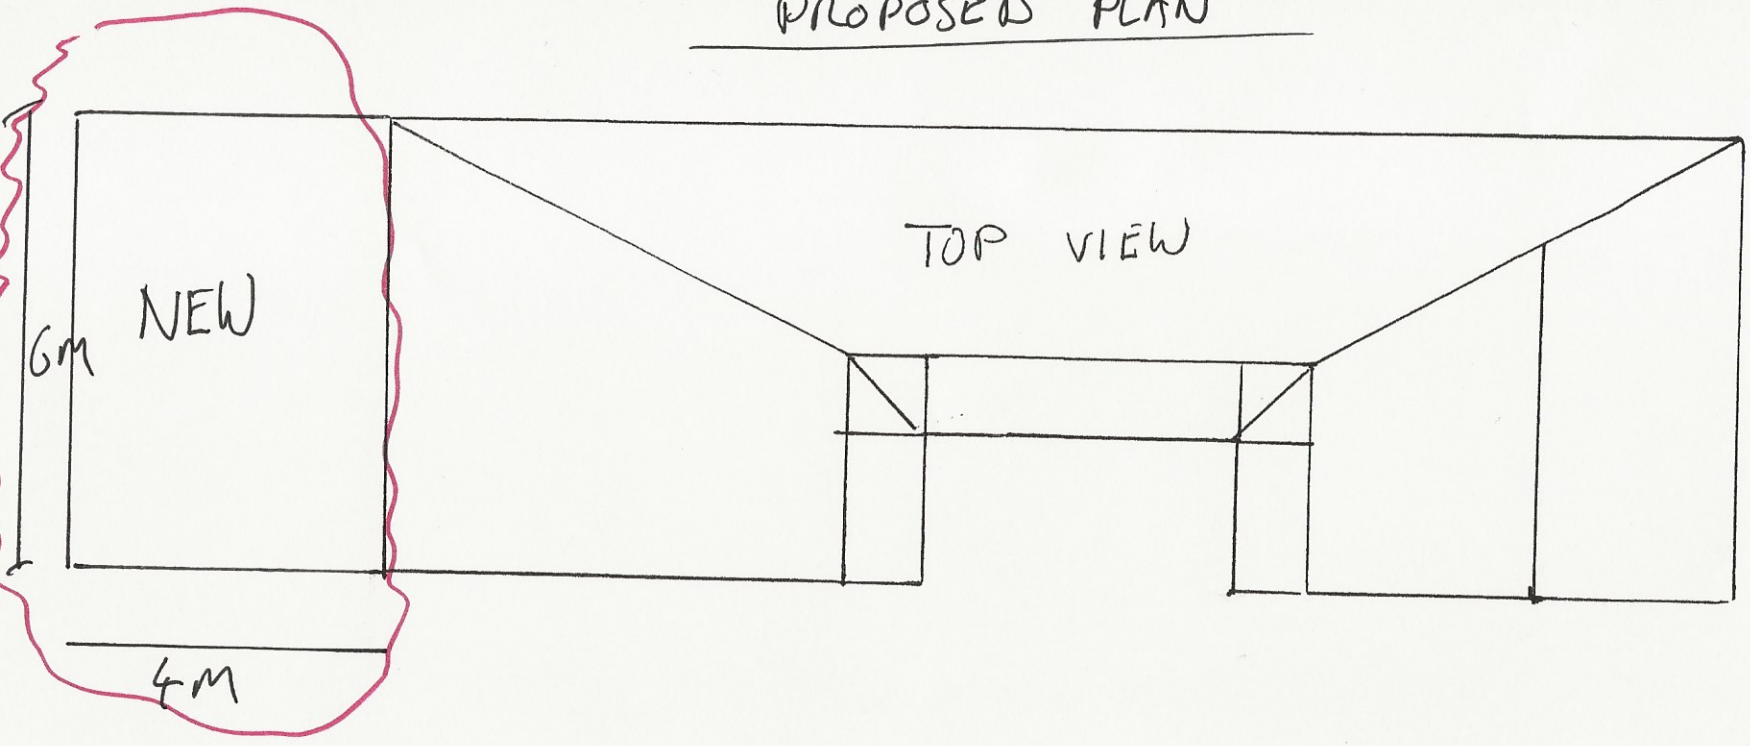

SCALE 1: 100

