

BEFORE

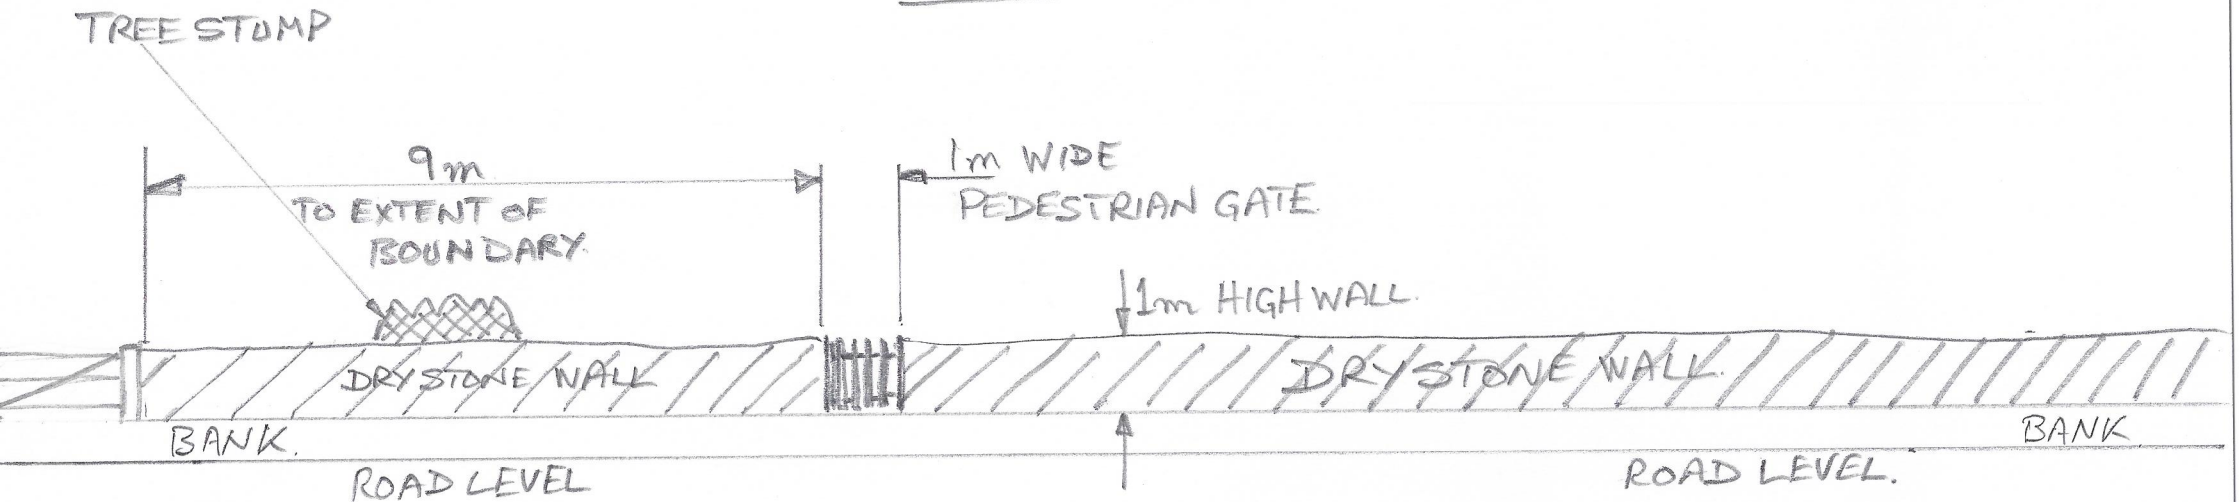


PROPOSED

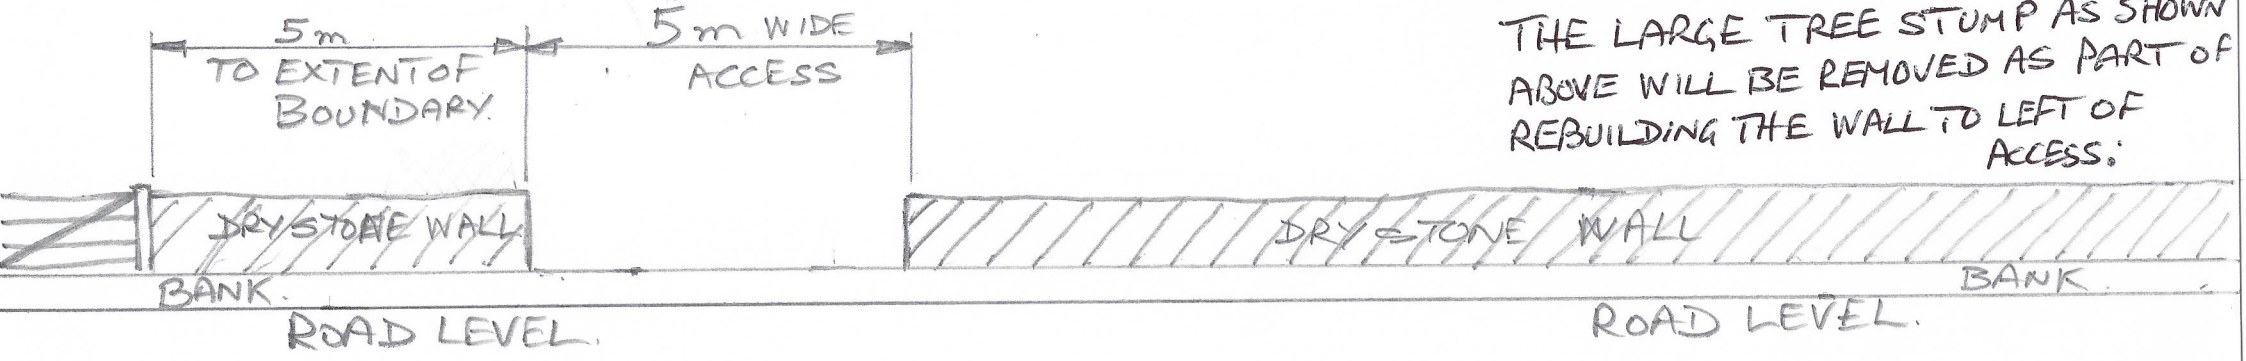

NOTE: HAPPY TO ACCEPT ANY RECOMMENDATION /REQUIREMENTS SUGGESTED BY HIGHWAYS FOR THE INTERFACE BETWEEN ACCESS AND ROAD. — ALSO TO LOWER THE WALL IF NEEDED. THE LARGE TREE STUMP AS SHOWN ABOVE WILL BE REMOVED AS PART OF REBUILDING THE WALL TO LEFT OF ACCESS.

The Croft

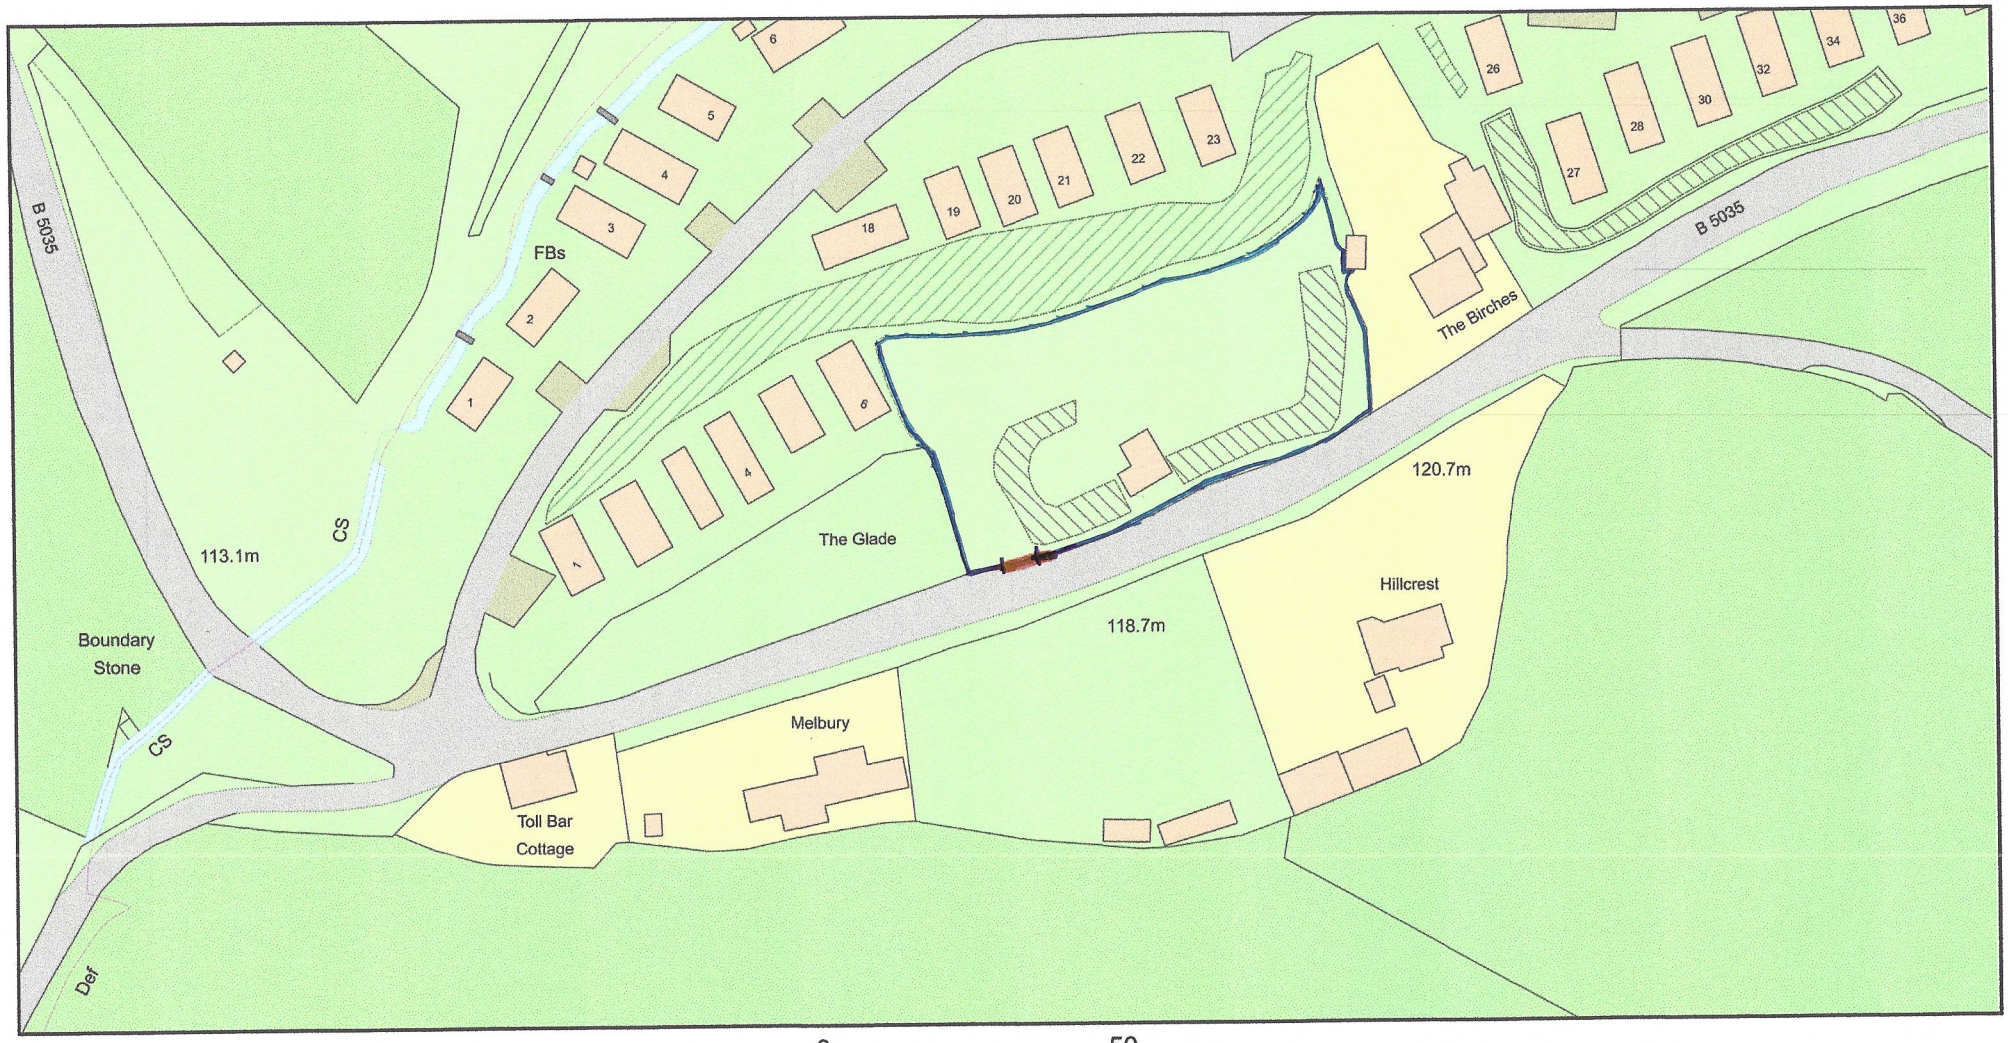

0 50

Metres

N

ReQuestaPlan

Plan Produced for: Liz Strawbridge


Date Produced: 02 Jan 2022

Plan Reference Number: TQRQM22002152326760

Scale: 1:1250 @ A4

© Crown copyright and database rights 2021 OS 100042766

The Croft

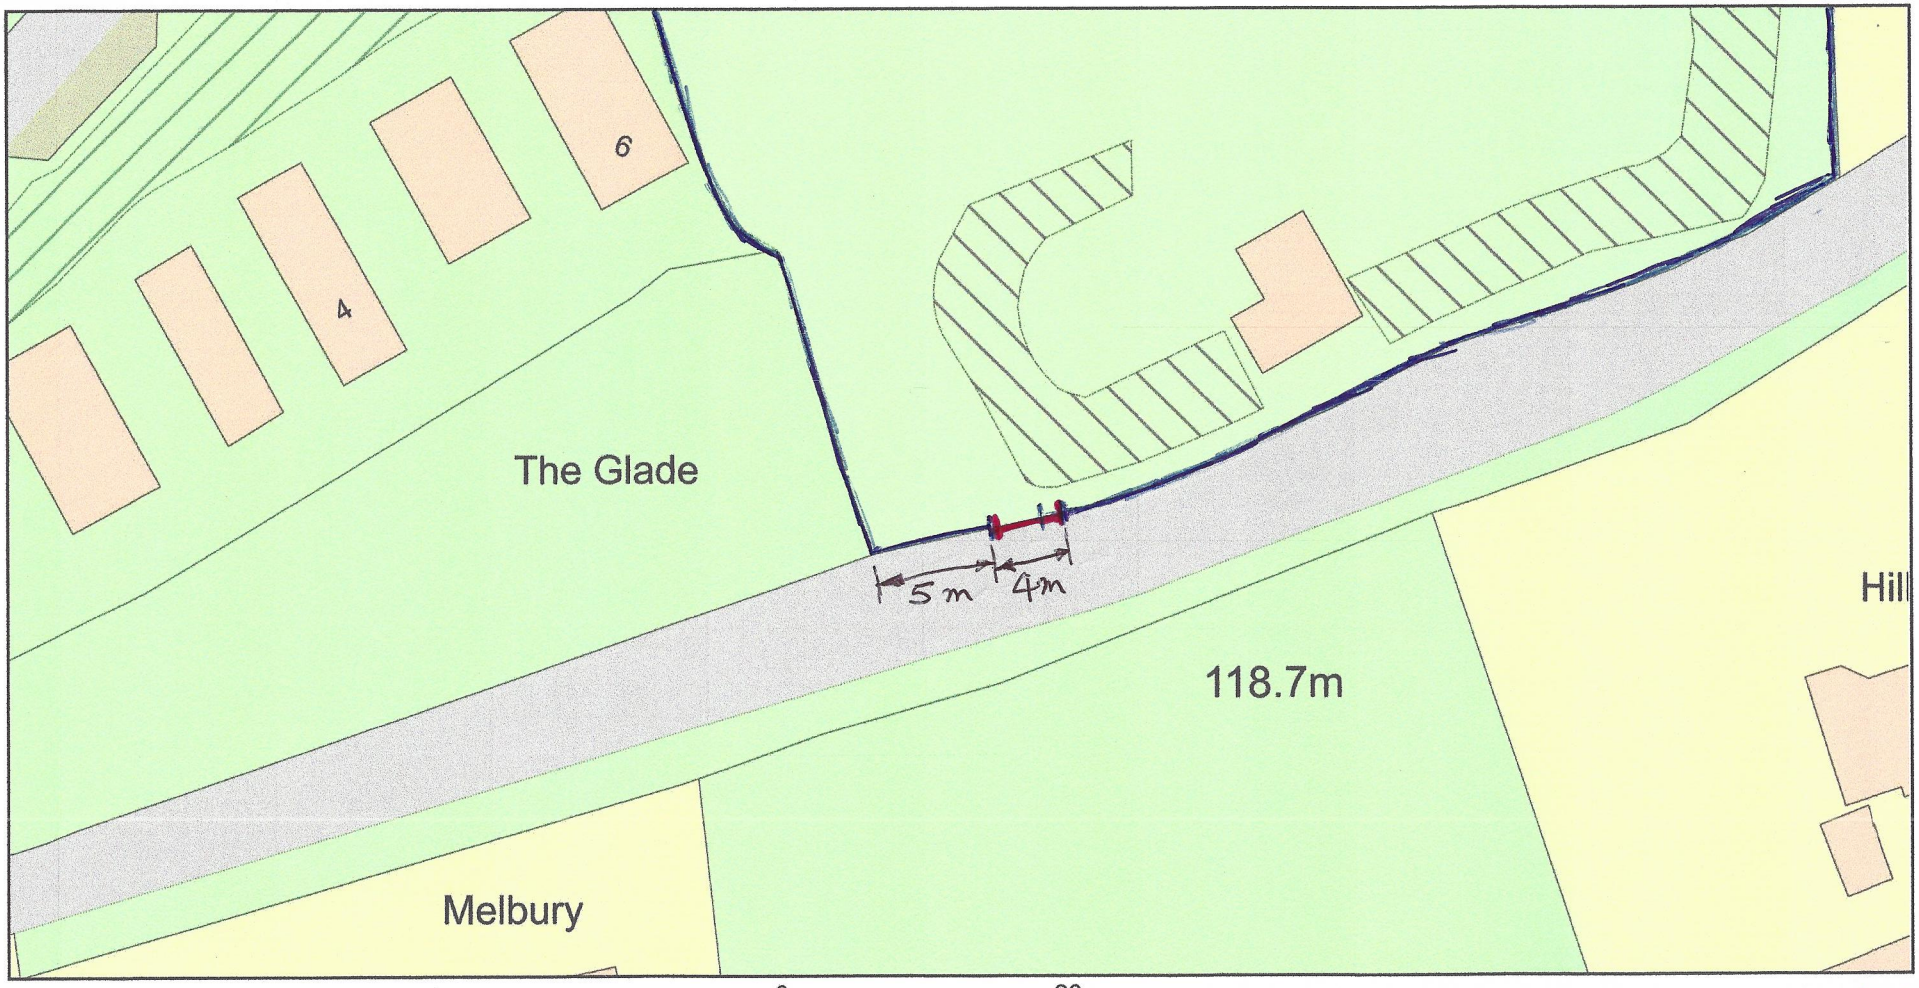

0 20
Metres

H EXISTING PEDESTRIAN ACCESS (4m WIDE)

EXTENT OF PROPOSED ACCESS.

N

ReQuestaPlan

Plan Produced for: Mrs E Strawbridge
Date Produced: 03 Jan 2022
Plan Reference Number: TQRQM22003133344614
Scale: 1:500 @ A4

© Crown copyright and database rights 2021 OS 100042766