
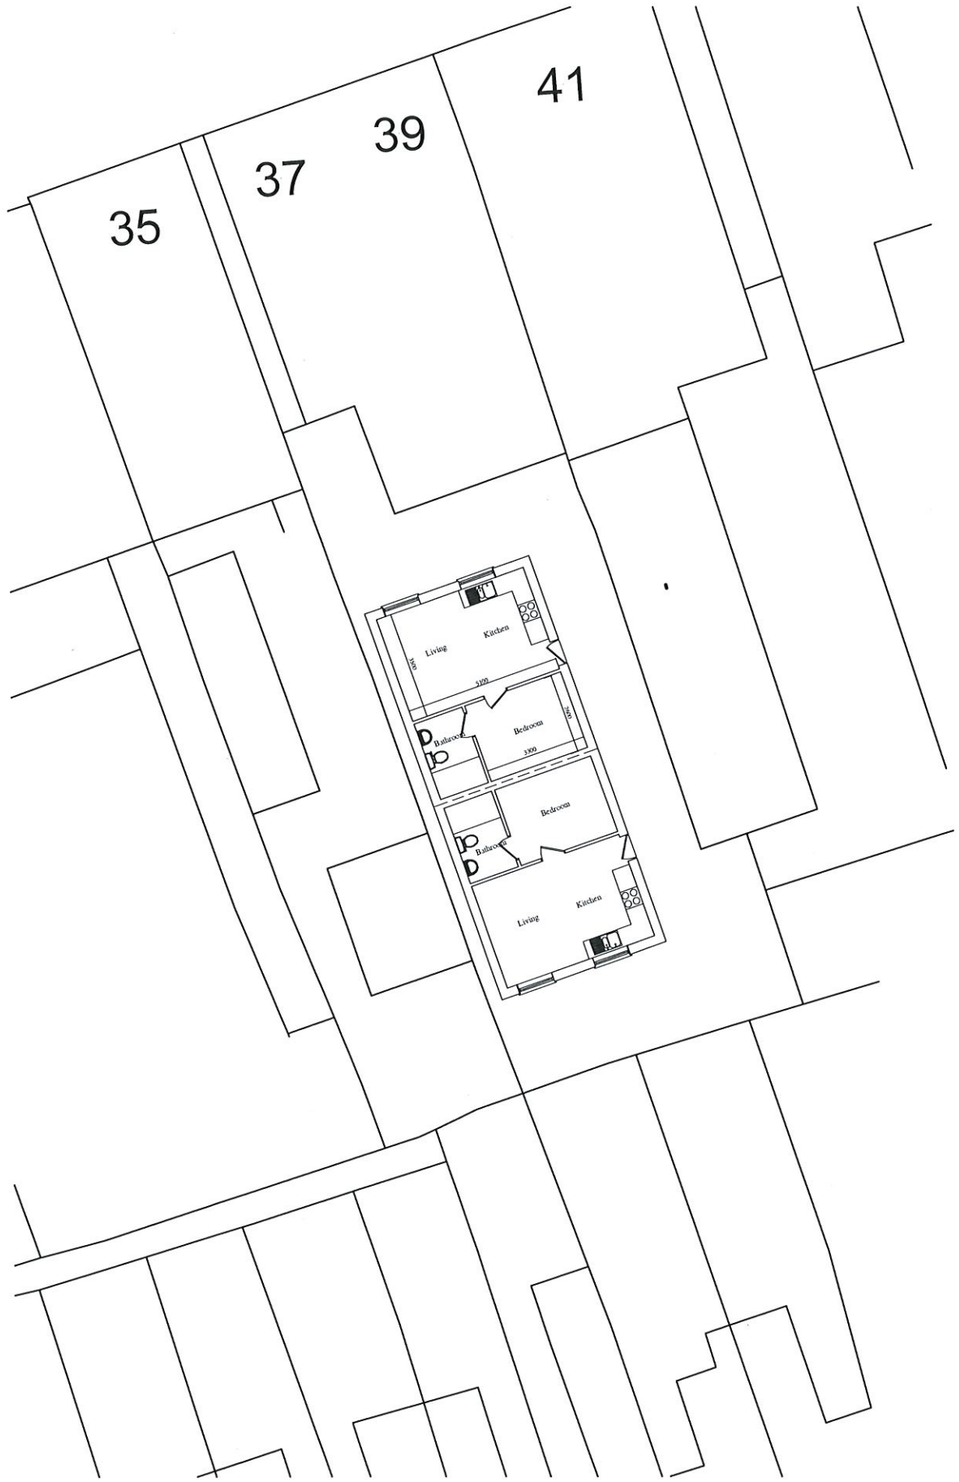


SITE PLAN Scale - 1 : 200

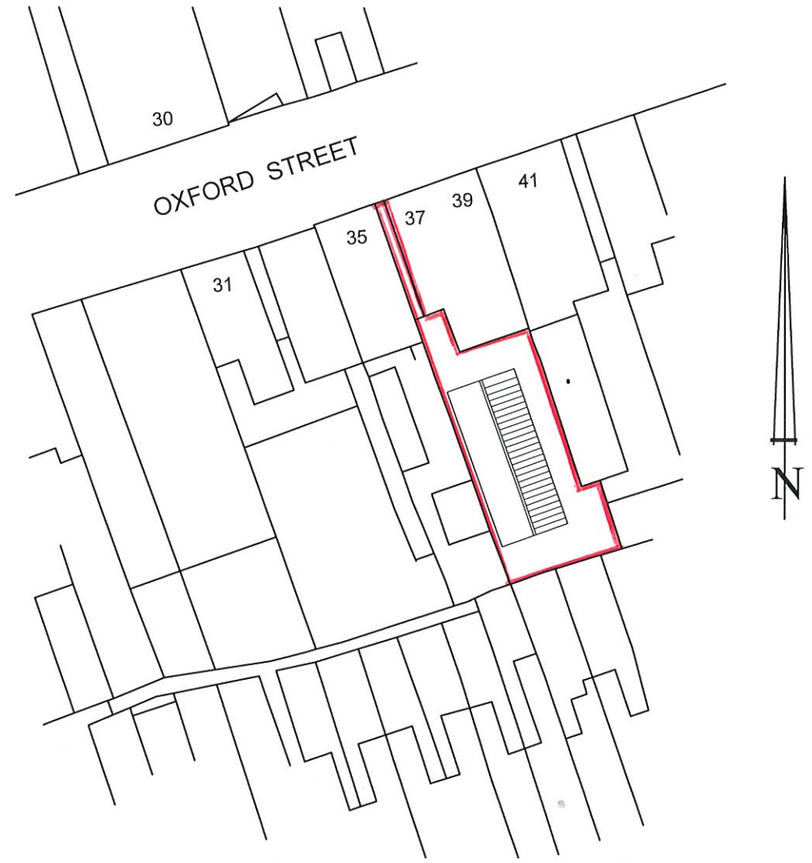

LOCATION PLAN Scale - 1 : 500

NTR Design & Build limited
Waterside, Derby Road
Swanwick
Derbys DE55 1AD
Telephone 07966 432317
Email - ntrdesign@btinternet.com


Project Title

37 OXFORD STREET, RIPLEY,
DERBYSHIRE.


Drawing

SITE PLAN
LOCATION PLAN


Scale	Drawn By	Revision
1:200 1: 500	NTR	
Date	Drawing No	
FEB. 2022	JS1/02/22	

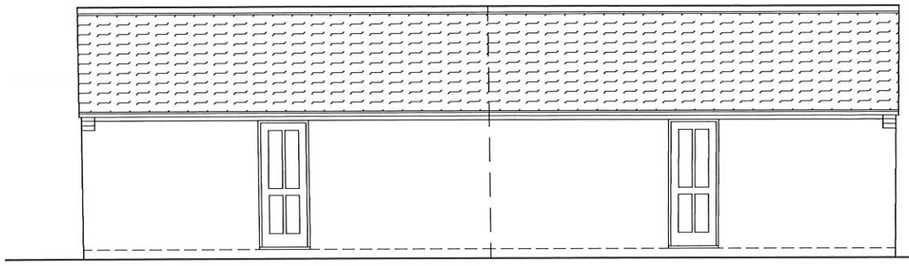


Proposed East Elevation

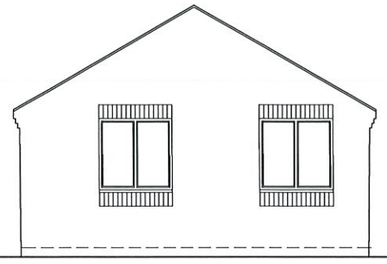


Proposed North Elevation

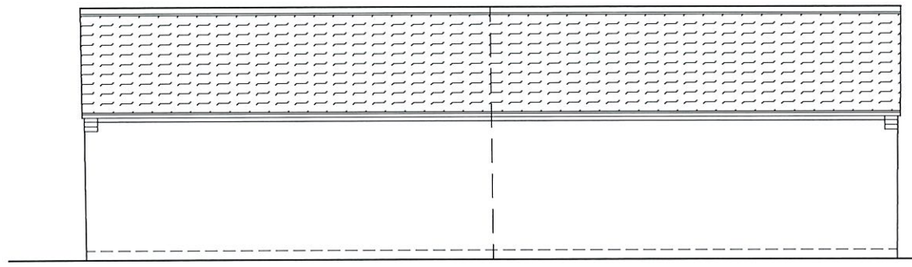

Proposed West Elevation

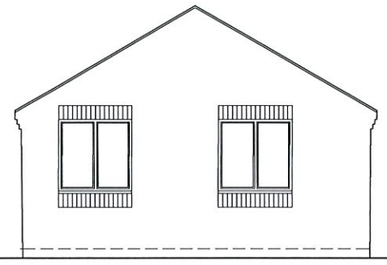

Proposed South Elevation

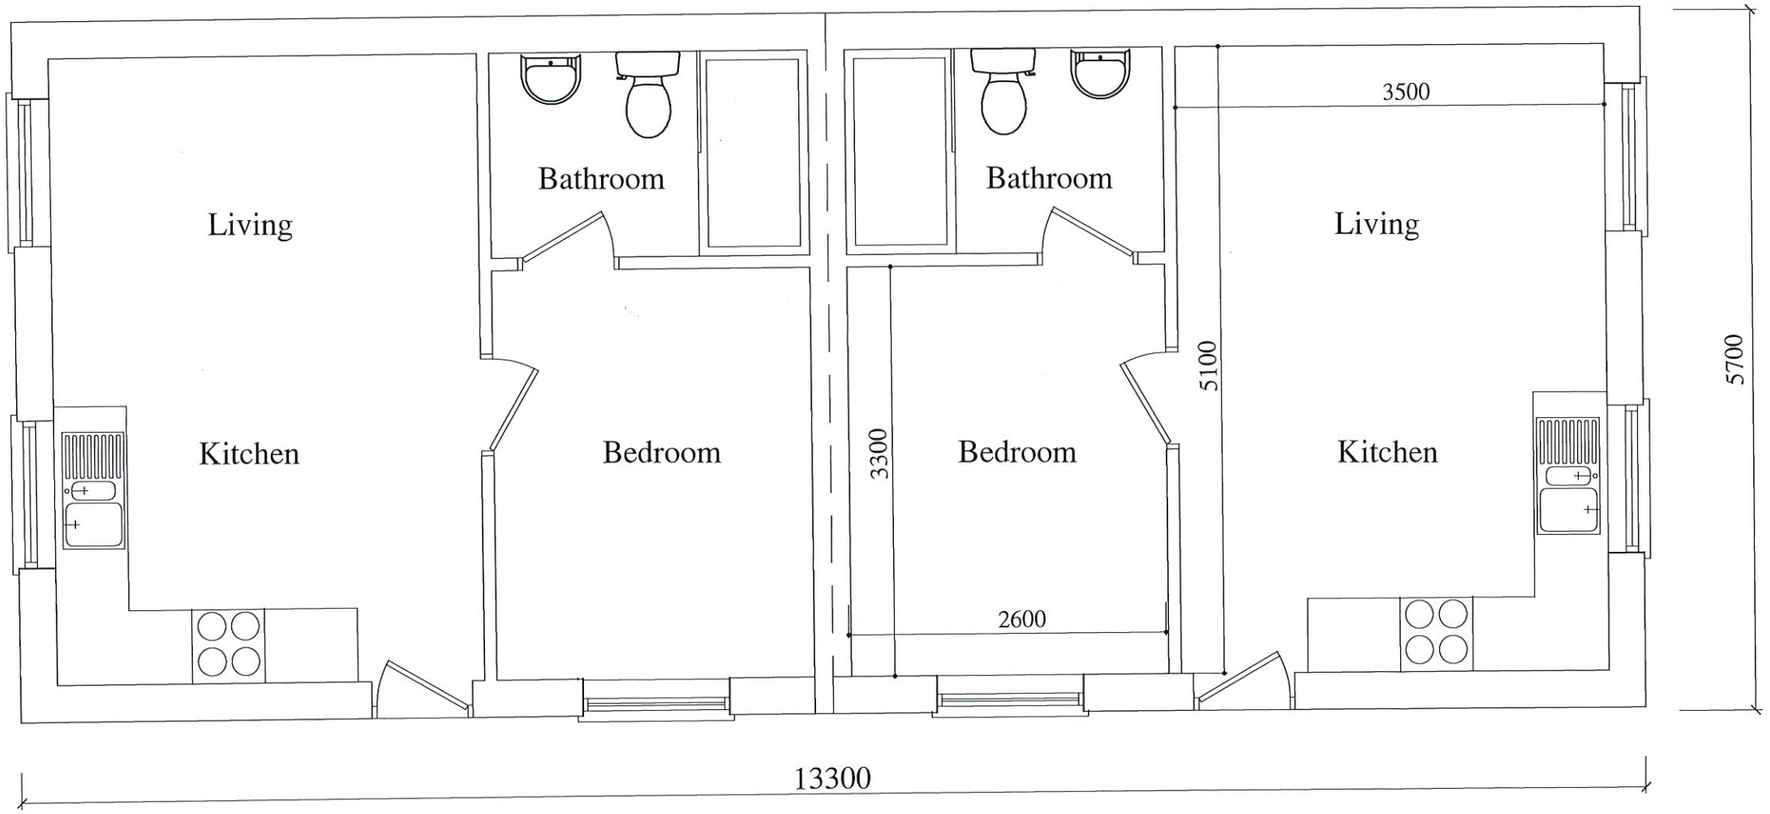

Proposed Plan

NTR Design & Build limited
Waterside, Derby Road
Swanwick
Derbys DE55 1AD
Telephone 07966 432317
Email - ntrdesign@btinternet.com

Project Title

37 OXFORD STREET, RIPLEY,
DERBYSHIRE.

Drawing

HOUSE TYPE

Scale	Drawn By	Revision
1:50 1:100	NTR	
Date	Drawing No	
FEB. 2022	JS2/02/22	