
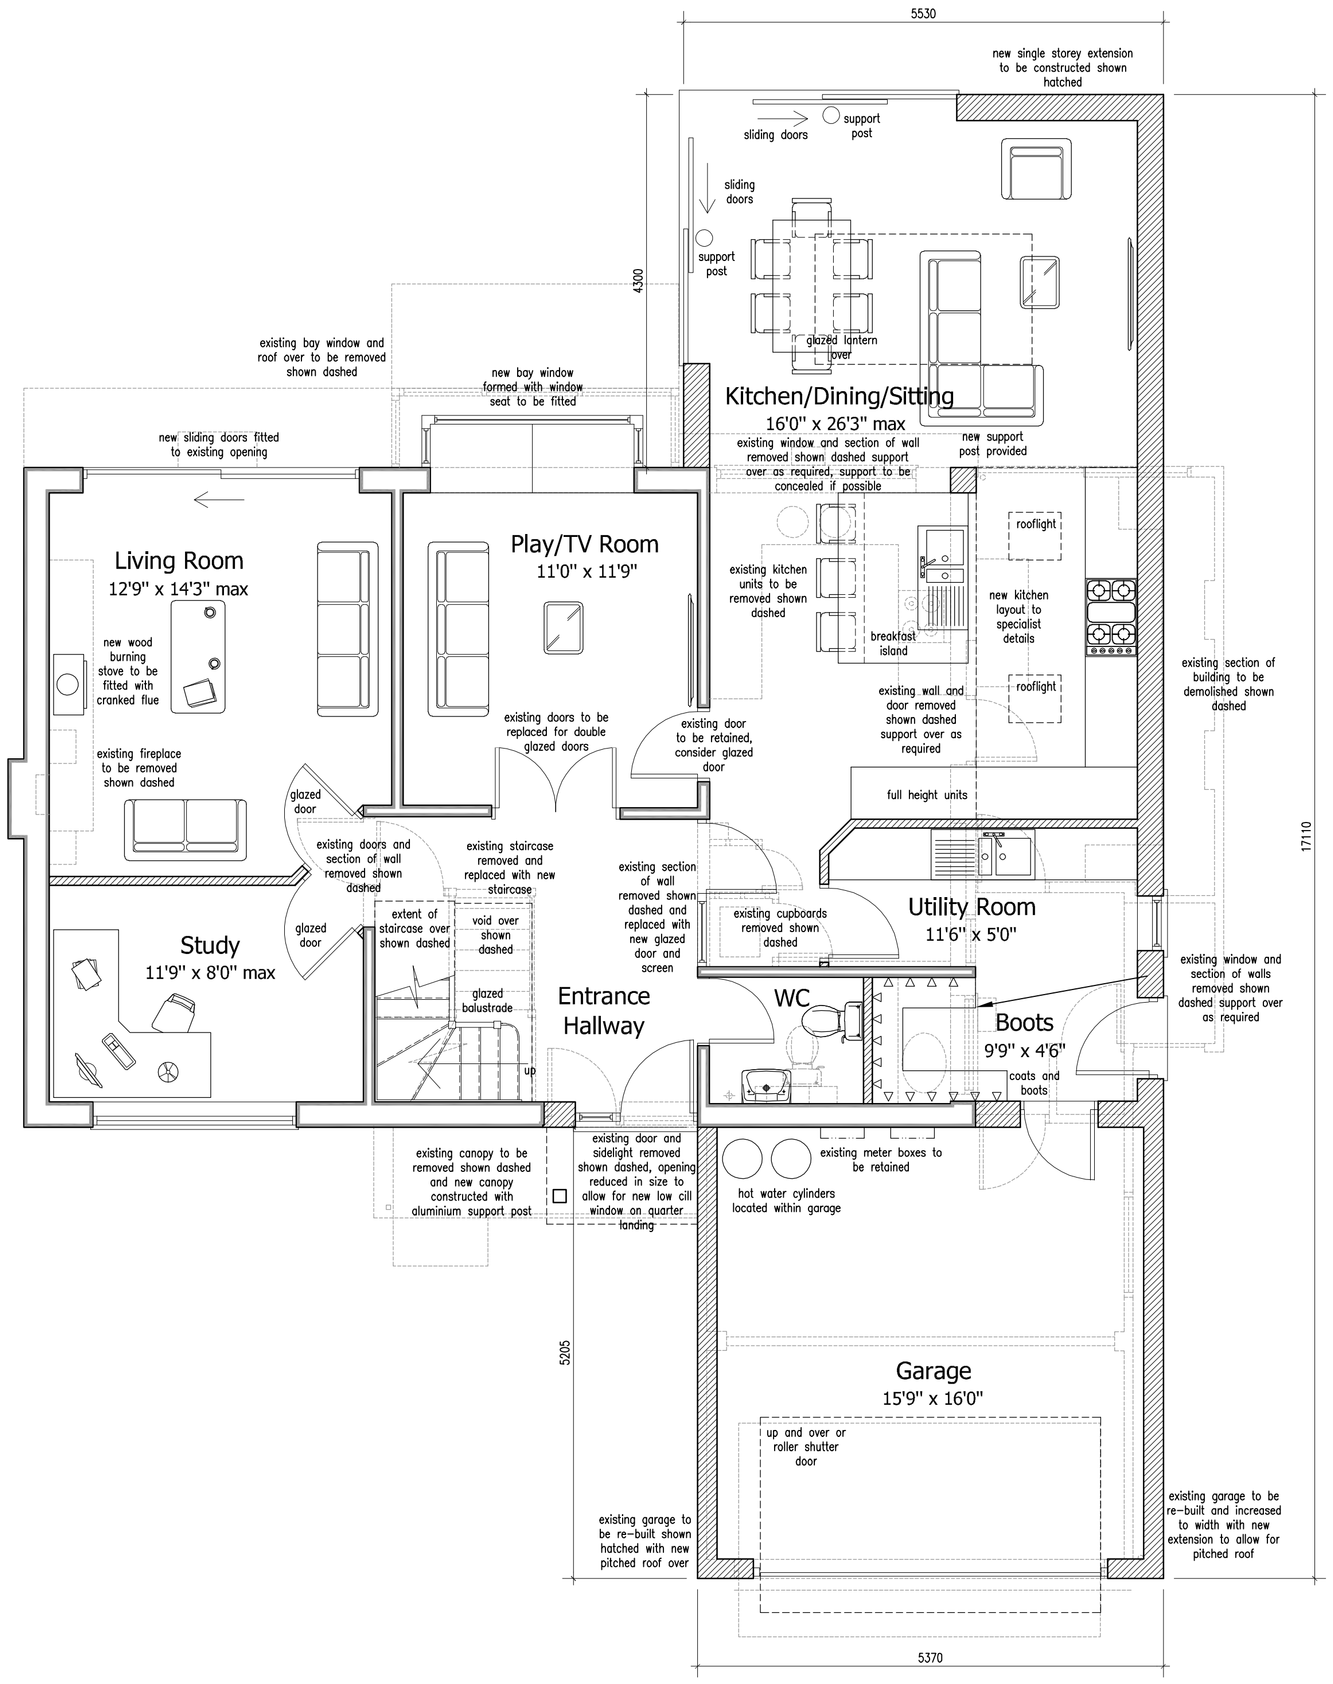


Proposed Ground Floor Plan
Scale 1:50

1:50 Metres
0 1 2 3

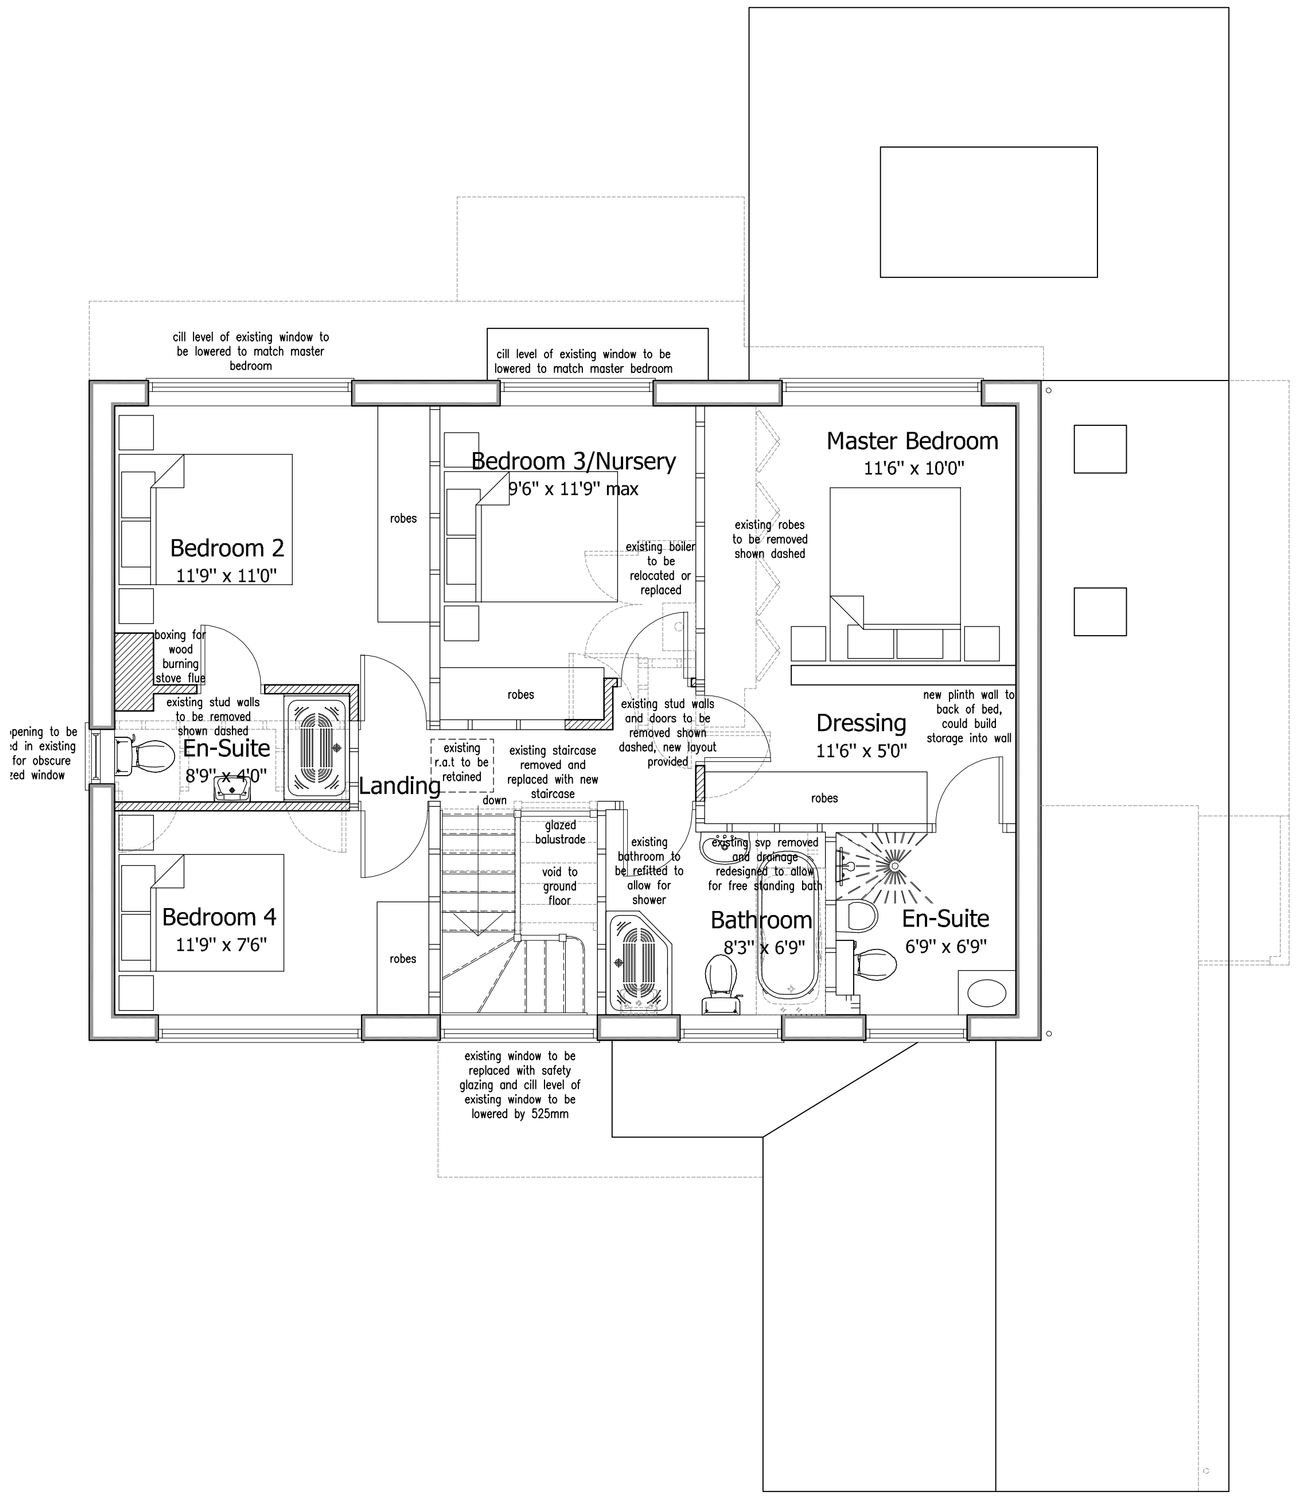

Proposed First Floor Plan
Scale 1:50

1:50 Metres
0 1 2 3

DETAILED PLANNING PROPOSALS
PROPOSED EXTENSIONS AND ALTERATIONS ~ 9 CHURCH ROAD ~ QUARNDON ~ DERBYSHIRE

This drawing is to be read in conjunction with Drawing No.'s 21.4086.01 and 02 'Existing Details'

Revisions :

Figured dimensions must be taken in preference to scaled dimensions and any discrepancies are to be referred to David Granger Architectural Design Limited. Contractors, subcontractors and suppliers must verify all dimensions on site before commencing any work or making any workshop drawings. All drawings are copyright of David Granger Architectural Design Limited. Ordnance Survey Data © Crown Copyright. All rights reserved. Licence No. AR100020449. Landmark Ref. LIG0816

DAVID GRANGER
ARCHITECTURAL DESIGN LIMITED

Project
Proposed Extensions & Alterations
9 Church Road
Quarndon
Derbyshire

Drawing Title
Detailed Planning Proposals
Sheet 2 of 2

Client
Mrs E and H. Honarmand

Drawing No.
21.4086.08

Date
January 2022

Scale (A1 Size)
As Shown

Drawn by
SM

Checked by
SM

The Old Cottage Hospital, Leicester Road,
Ashby-de-la-Zouch, Leicestershire, LE65 1DB
Tel: 01530 560939
www.davidgrangerdesign.com
Company Reg. No. 5568912