

Emma Oaks
The Well Wood Space
Application reference: AVA/2022/0069


Storage shed/wildlife observation hide scale drawings
Scale 1:50

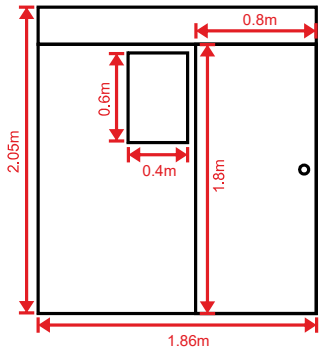


Front Elevation

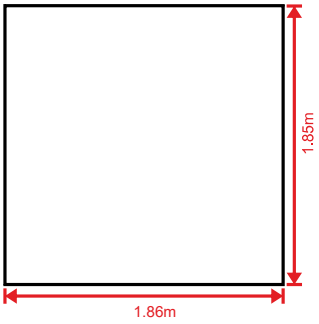


Rear Elevation

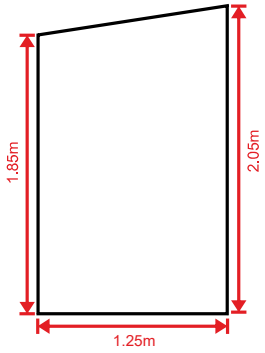

Left Elevation

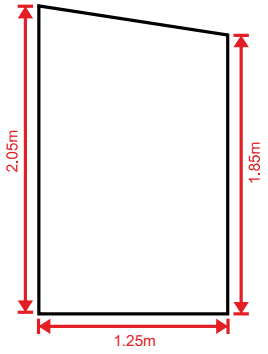


Right Elevation

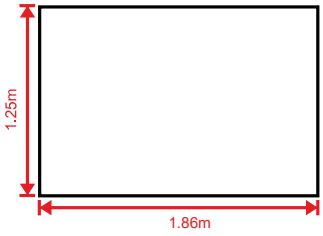


Floor Plan

Emma Oaks
The Well Wood Space
Application reference: AVA/2022/0069


Compost toilet scale drawings
Scale 1:50

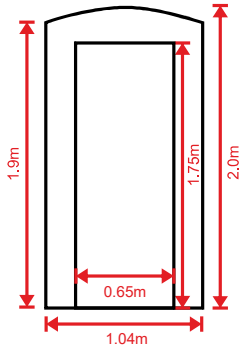


Front Elevation

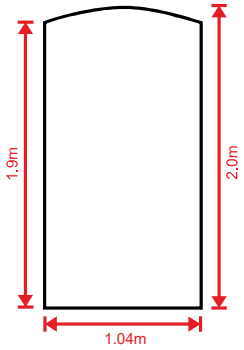


Rear Elevation

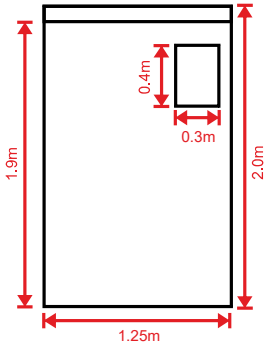

Left Elevation

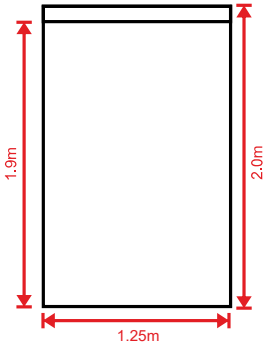


Right Elevation

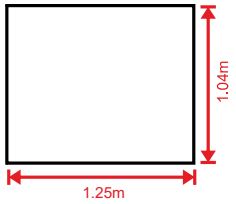

Floor Plan

Emma Oaks
The Well Wood Space
Application reference: AVA/2022/0069


Nissen hut floor plan scale drawing
Scale 1:50

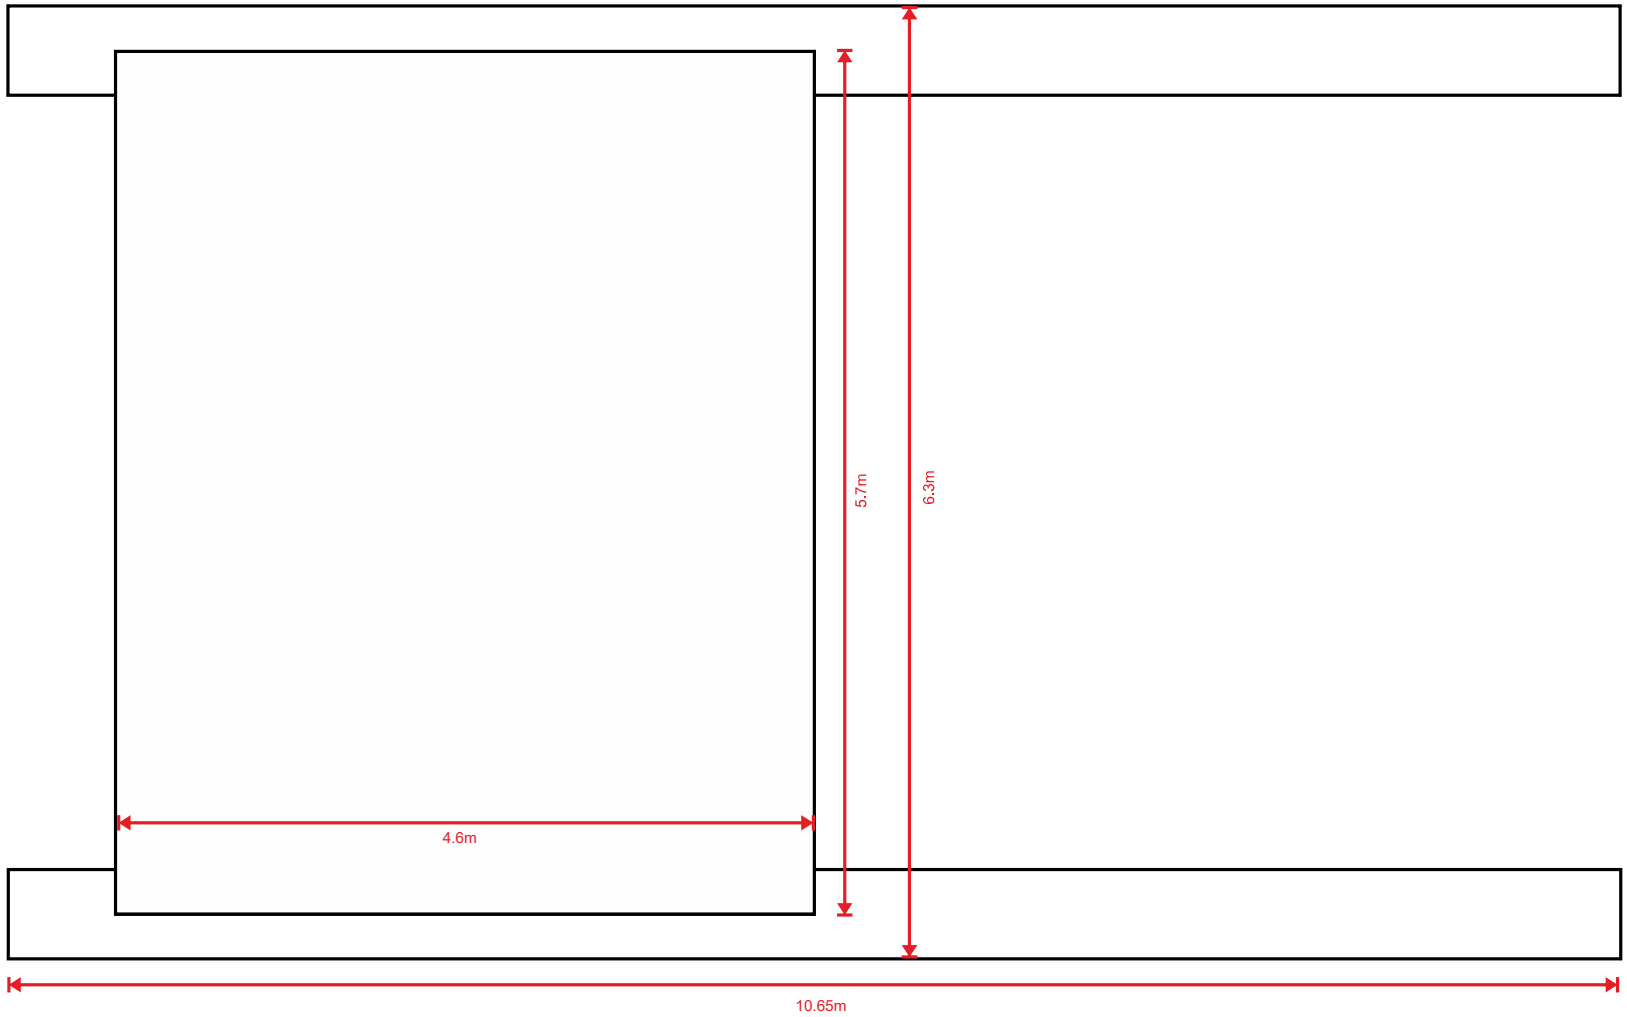


Floor Plan

Emma Oaks
The Well Wood Space
Application reference: AVA/2022/0069

Nissen hut front and rear elevation scale drawings
Scale 1:50

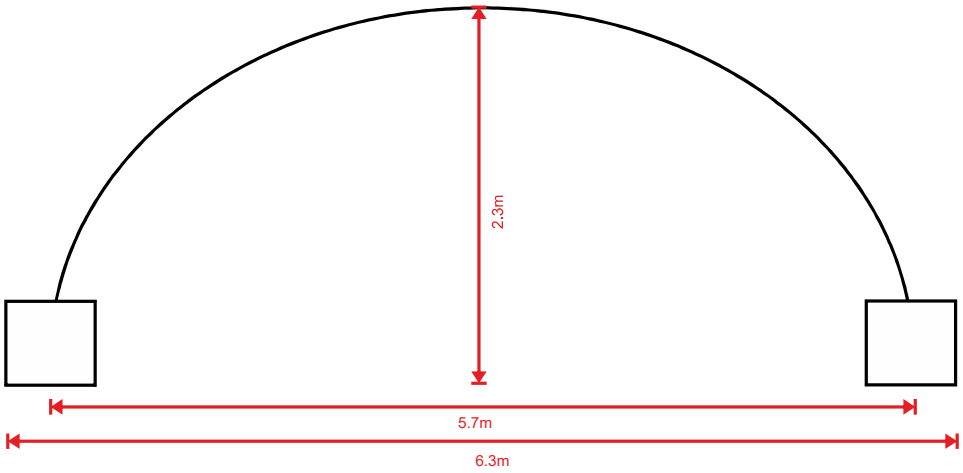

Front Elevation

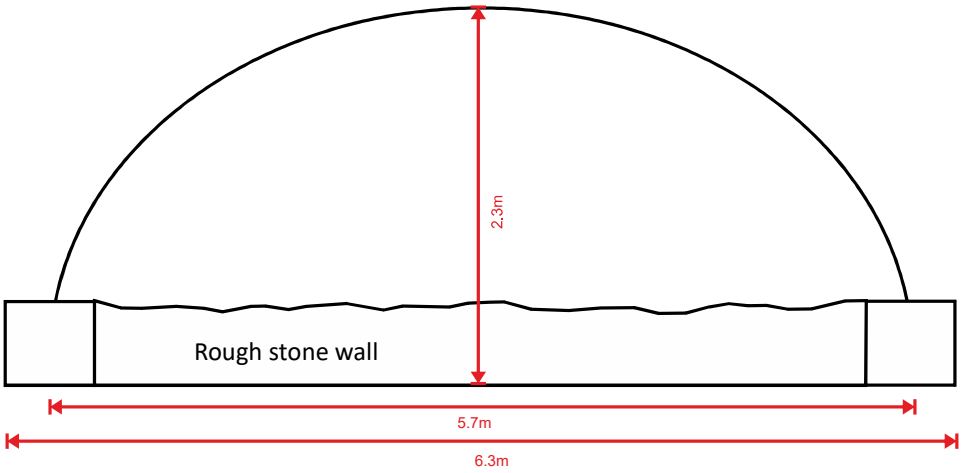

Rear Elevation

Emma Oaks
The Well Wood Space
Application reference: AVA/2022/0069

Nissen hut left and right elevation scale drawing
Scale 1:50

