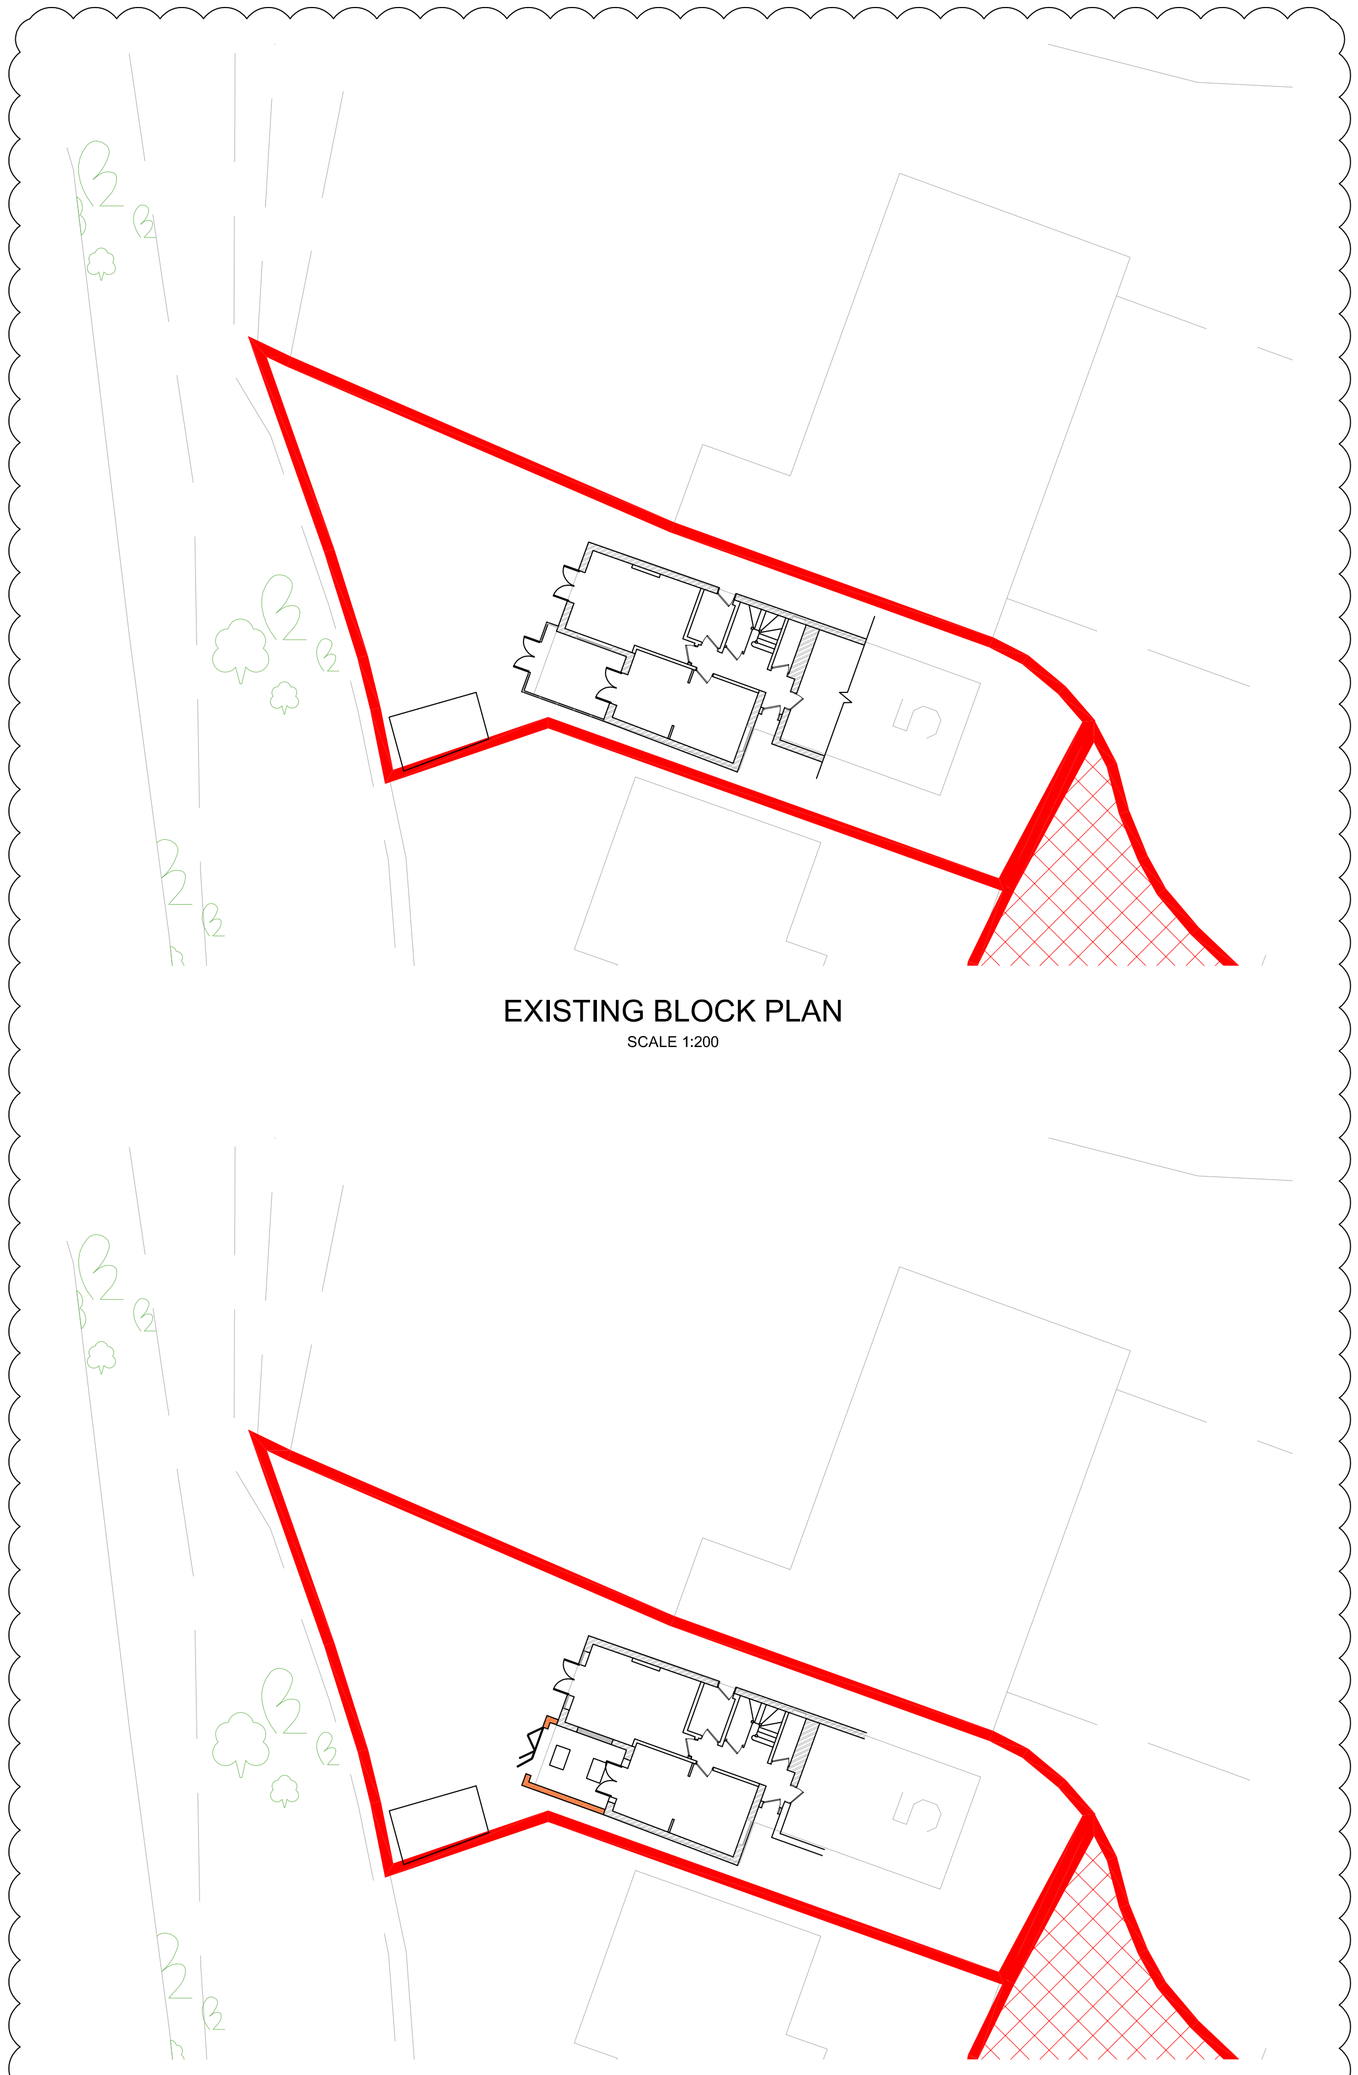


EXISTING BLOCK PLAN

SCALE 1:200

PROPOSED BLOCK PLAN

SCALE 1:200

Stanfords VectorMap



20 0 20 40 60 80 100

Metres

N

© Crown copyright and database rights 2022 OS 100035409

Reproduction in whole or in part is prohibited

without the permission of Ordnance Survey.

LOCATION PLAN

SCALE 1:1250

AREA HATCH AND OUTLINED IN RED SHOWS SHARED ACCESS TO SUBJECT PROPERTY.

0 2 4 6 8 10 12 14 16 18 20m

SCALE 1:200

0 25 50 75 100 125m

SCALE 1:1250

All rights prescribed in Chapter IV of the Copyright, Design & Patents Act 1988 have been generally asserted. The copyright remains with MJB Technical Services Ltd at all times unless specifically agreed otherwise.
© copyright
MJB Technical Services Ltd registered in England and Wales. Registration No.7355562

NOTES

1. THIS DRAWING IS A WORK IN PROGRESS AND IS NOT TO BE USED FOR PLANNING, BUILDING REGULATIONS OR CONSTRUCTION PURPOSES.

2. DO NOT SCALE THIS DRAWING. IF IN DOUBT ASK

3. THIS DRAWING IS TO BE READ IN CONJUNCTION WITH ALL DRAWINGS AND SPECIFICATIONS.

4. ALL DIMENSIONS IN MILLIMETRES UNLESS NOTED OTHERWISE. ALL LEVELS IN METRES UNLESS NOTED OTHERWISE

5. ALL DETAILS AND DIMENSIONS ARE TO BE CONFIRMED ON SITE PRIOR TO WORK COMMENCING OR ORDERING OF MATERIALS.

6. ANY DISCREPANCIES NOTED ON SITE ARE TO BE REPORTED TO THE ENGINEER IMMEDIATELY.

Revision Details	By / Check	Date	Suffix
DRAWING AMENDED TO PLANNING OFFICERS COMMENTS.	JMS	14/02/22	A

Drawing Status

FOR PLANNING

Job Title

PROPOSED ALTERATIONS TO 5 RIVERSIDE COURT, AMBERGATE, DE56 2GX

Drawing Title

EXISTING AND PROPOSED BLOCK PLAN AND LOCATION PLAN

Scale at A1

As Shown

Drawn		Approved	
JMS		MAS	
Stage 1 check	Stage 2 check	Originated	Date
MAS			17/01/2022

MJB TECHNICAL
5 Railway Cottages
Holmwood
Chesterfield S42 5RQ
Telephone: (01246) 498031
Email: admin@mjbtech.co.uk
Web: www.mjbtech.co.uk

Drawing Number: 2101-ZZ-DR-AR-2001 Rev: A

DB1V-CH Plot Date :

AutoCAD File Name :