

This drawing is to be read in conjunction with all other relevant drawings including the project specification.
All dimensions are shown in millimetres and must be be verified by contractors on site before commencing work.
Copyright of this drawing belongs to Freestone Design Limited.


revision	date

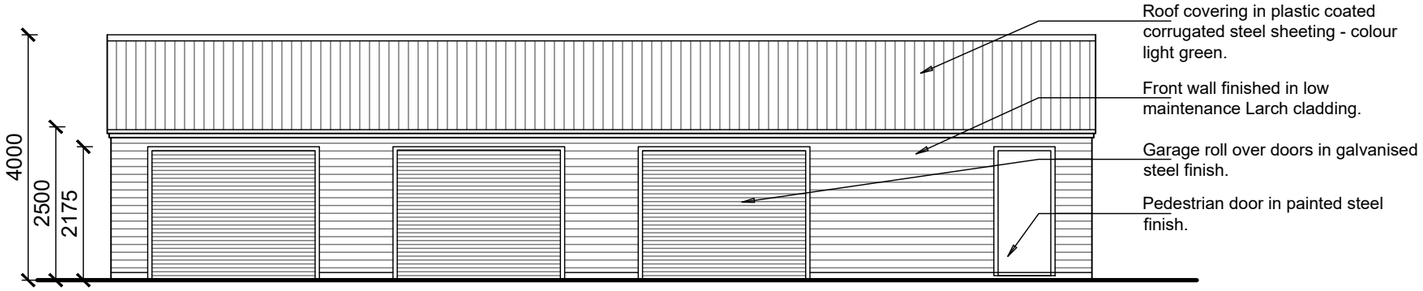


Front Elevation (East)

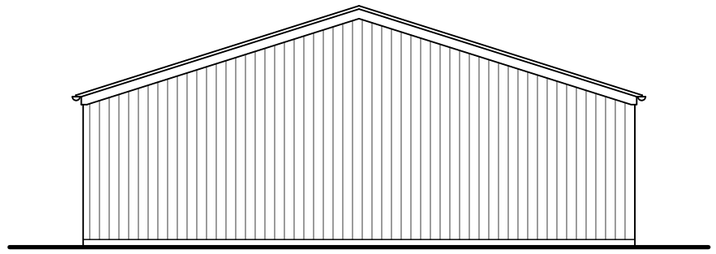


End Elevation (North)

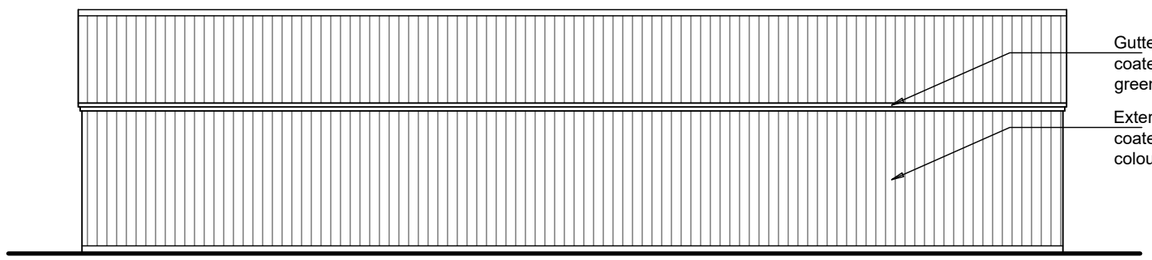

Rear Elevation (West)

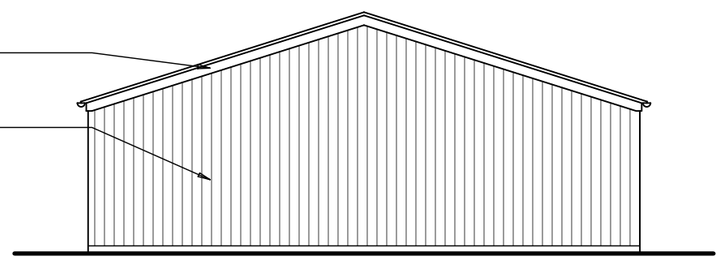

End Elevation (South)

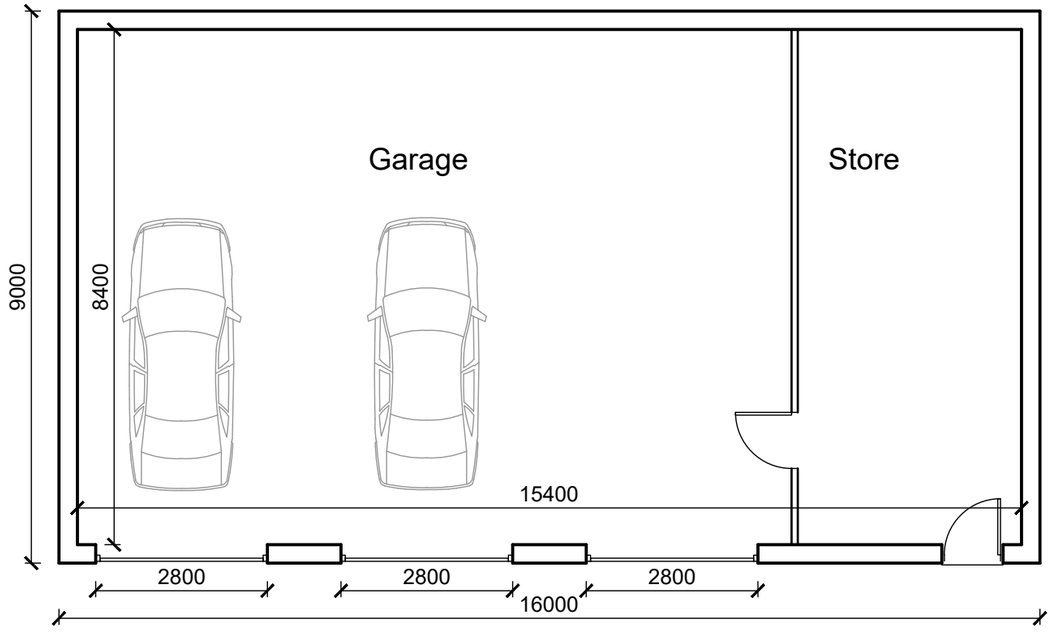

Plan

0 1 2 3m

Proposed Plan & Elevations - scale 1:100 @ A3

FREESTONE DESIGN LIMITED
33 Nursery Avenue West Hallam Ilkeston Derbyshire DE7 6HT Tel : 0776 1818 937
Website: www.freestone-design.co.uk Email: info@freestone-design.co.uk

Project : Proposed Domestic Garage/Store Building
Land at Over Lane, Hazelwood, Belper DE56 4AG

Drawing : Proposed Plan & Elevations
Date : January 2022
Scale : 1:100 @ A3
Number : FDL-21-243-05