
THIS DRAWING IS THE PROPERTY OF TDR DESIGN SERVICES LIMITED. COPYRIGHT IS RESERVED AND IS ISSUED ON THE CONDITION THAT IT IS NOT COPIED, REPRODUCED OR DISCLOSED, EITHER WHOLLY OR IN PART WITHOUT WRITTEN PERMISSION FROM TDR DESIGN SERVICES.

DO NOT SCALE OFF THIS DRAWING. ALL DIMENSIONS AND SETTING-OUT TO BE CHECKED AND VERIFIED ON SITE BY THE CONTRACTOR PRIOR TO CONSTRUCTION, ORDERING OR MANUFACTURING. IF IN DOUBT, OR ANY DISCREPANCIES FOUND, CONTACT THE ORIGINATOR FOR CLARIFICATION.


ALL WORK TO BE CARRIED OUT IN ACCORDANCE WITH CURRENT BS/EN STANDARDS AND CODES OF PRACTICE.

DRAWING NOTES

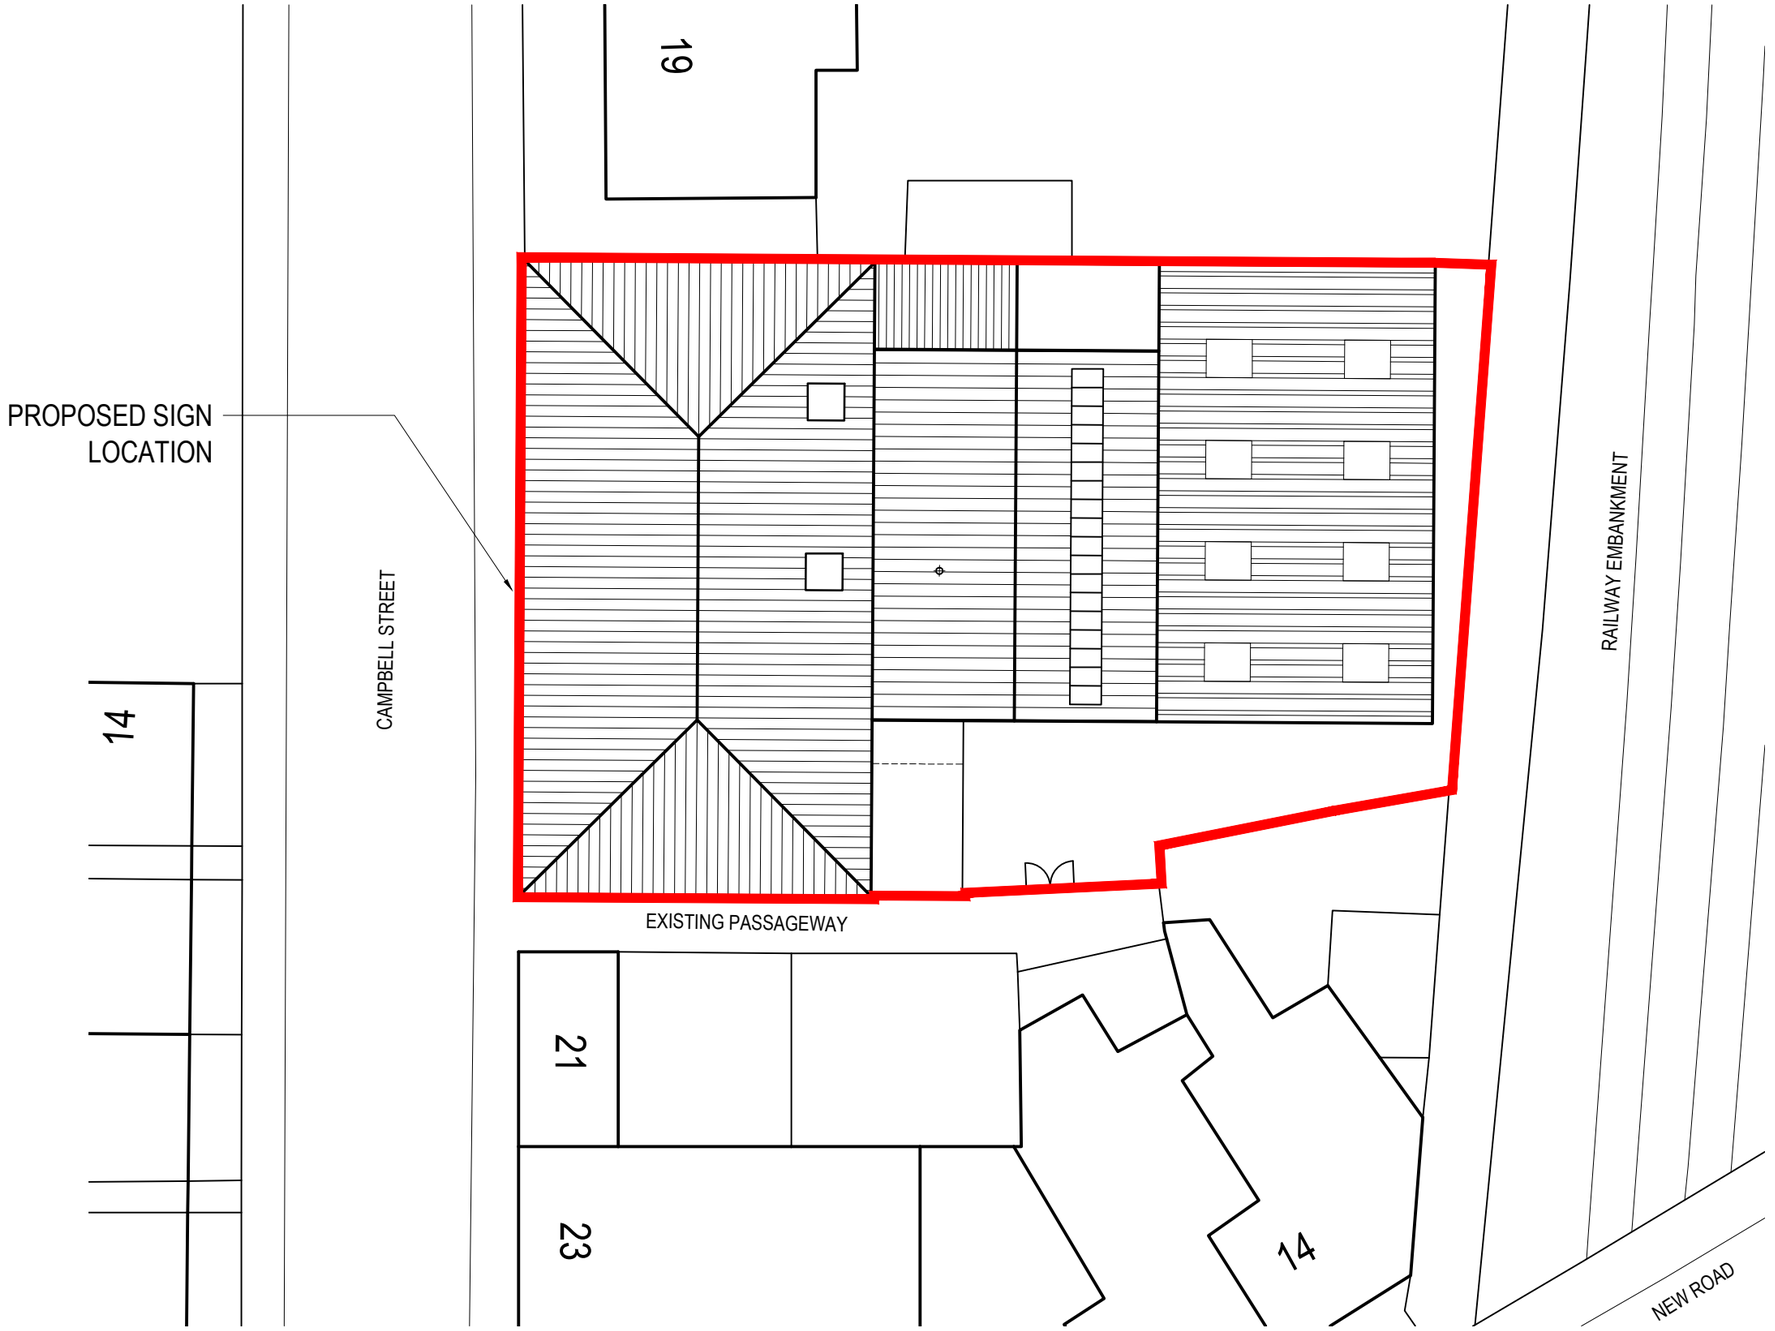


**PROPOSED SITE BLOCK PLAN**
SCALE 1:200 @A3

N

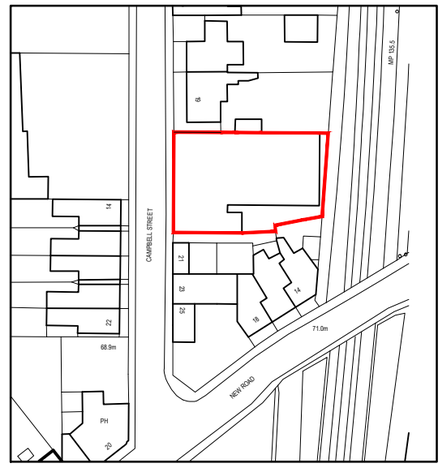


**SITE LOCATION PLAN**
SCALE 1:1250 @A3

N

| REVISION | DATE | DESCRIPTION | DRAWN | CHECKED |
|---|---|---|---|---|
| 001 | 05/01/22 | Initial drawing issue. | SP | GP |

DRAWING STATUS
**SIGNAGE APPLICATION**

TDR DESIGN SERVICES
THE OLD COTTAGE
MAIN STREET
KIRK IRETON
DERBYSHIRE DE6 3LD
T 01335 372 812
M 07970 422 056
E info@tdr-designservices.com
W www.tdr-designservices.com

CLIENT
**Mr. Paul Marshall**

PROJECT TITLE
**1924 Building, Belper**
**Proposed Signage**

DRAWING TITLE
**Site Plans**
**Site Location and Site Block Plan**

| PROJECT NUMBER | DRAWING NUMBER | REVISION |
|---|---|---|
| 20849-02 | 01-001 | 001 |

| SCALE | DRAWN BY | CHECKED BY | DATE |
|---|---|---|---|
| 1:VAR @A3 | SP | GP | 04/01/22 |

COPYRIGHT © TDR DESIGN SERVICES LIMITED 2022. ALL RIGHTS RESERVED.