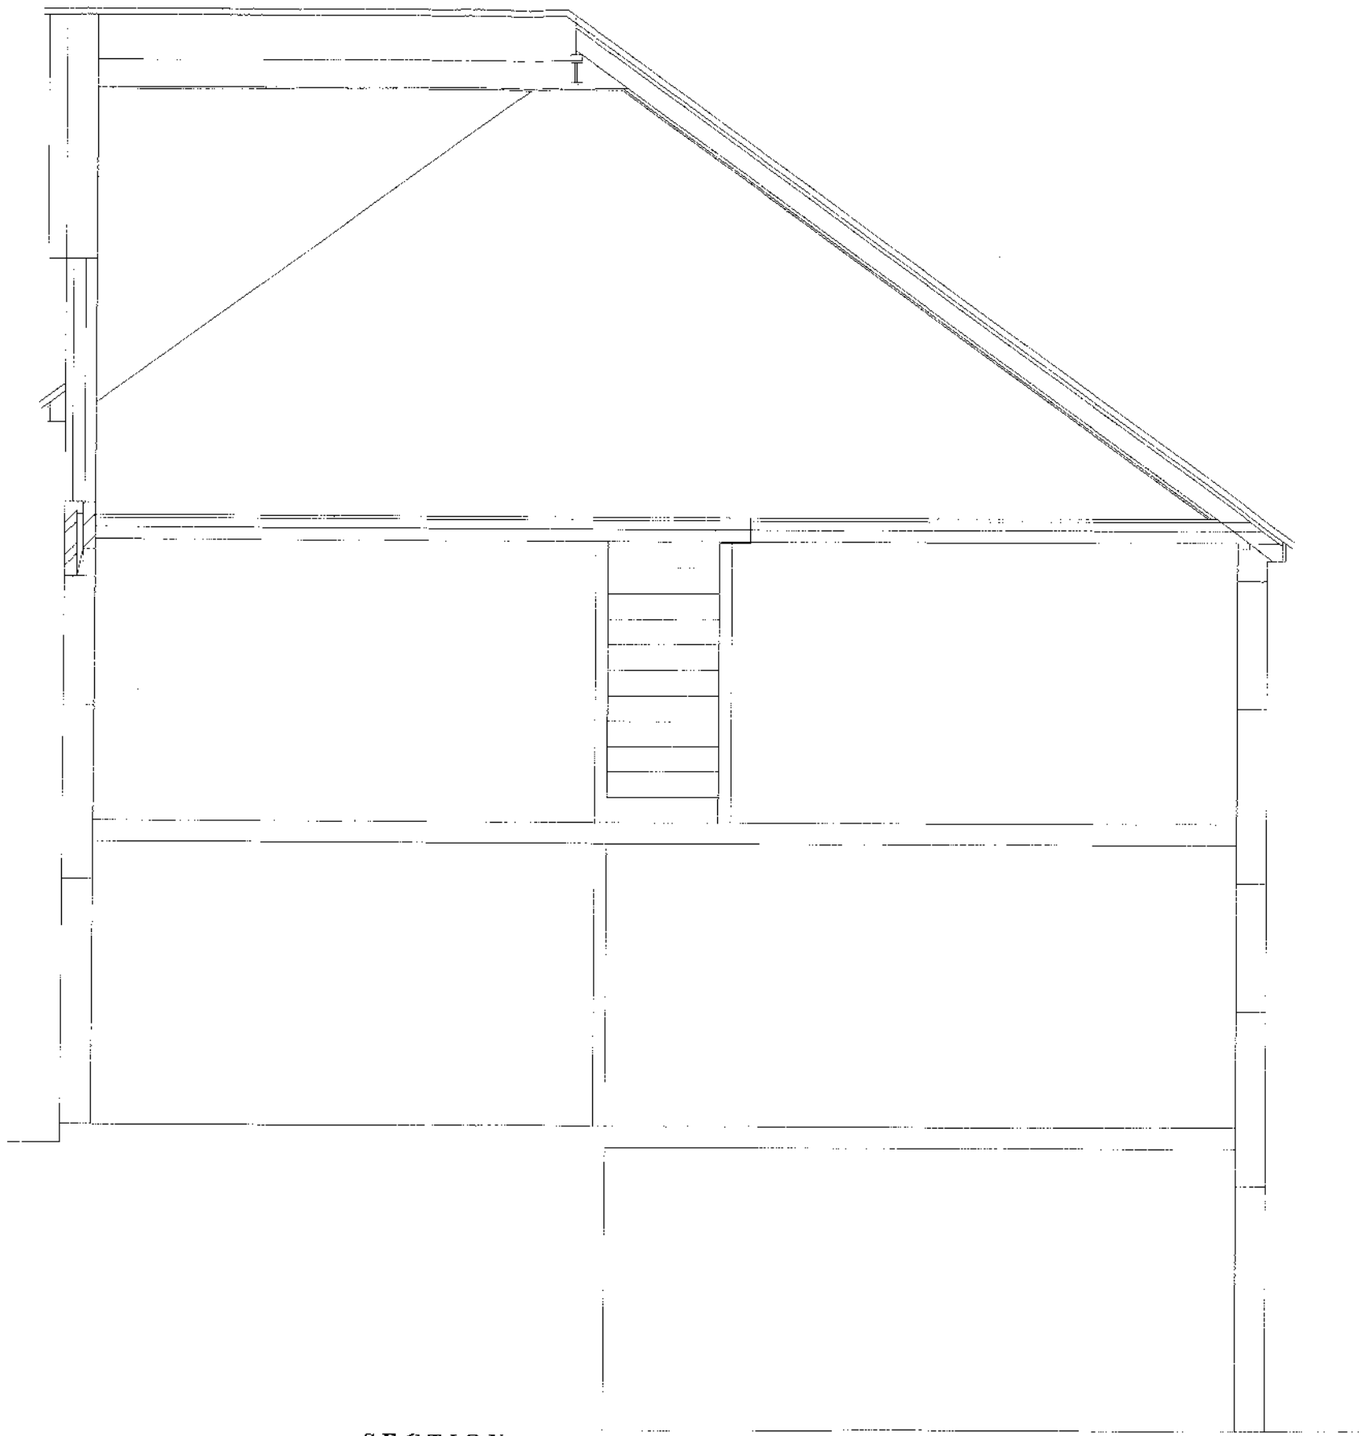

SECTION
Scale 1 : 50

PROPOSAL