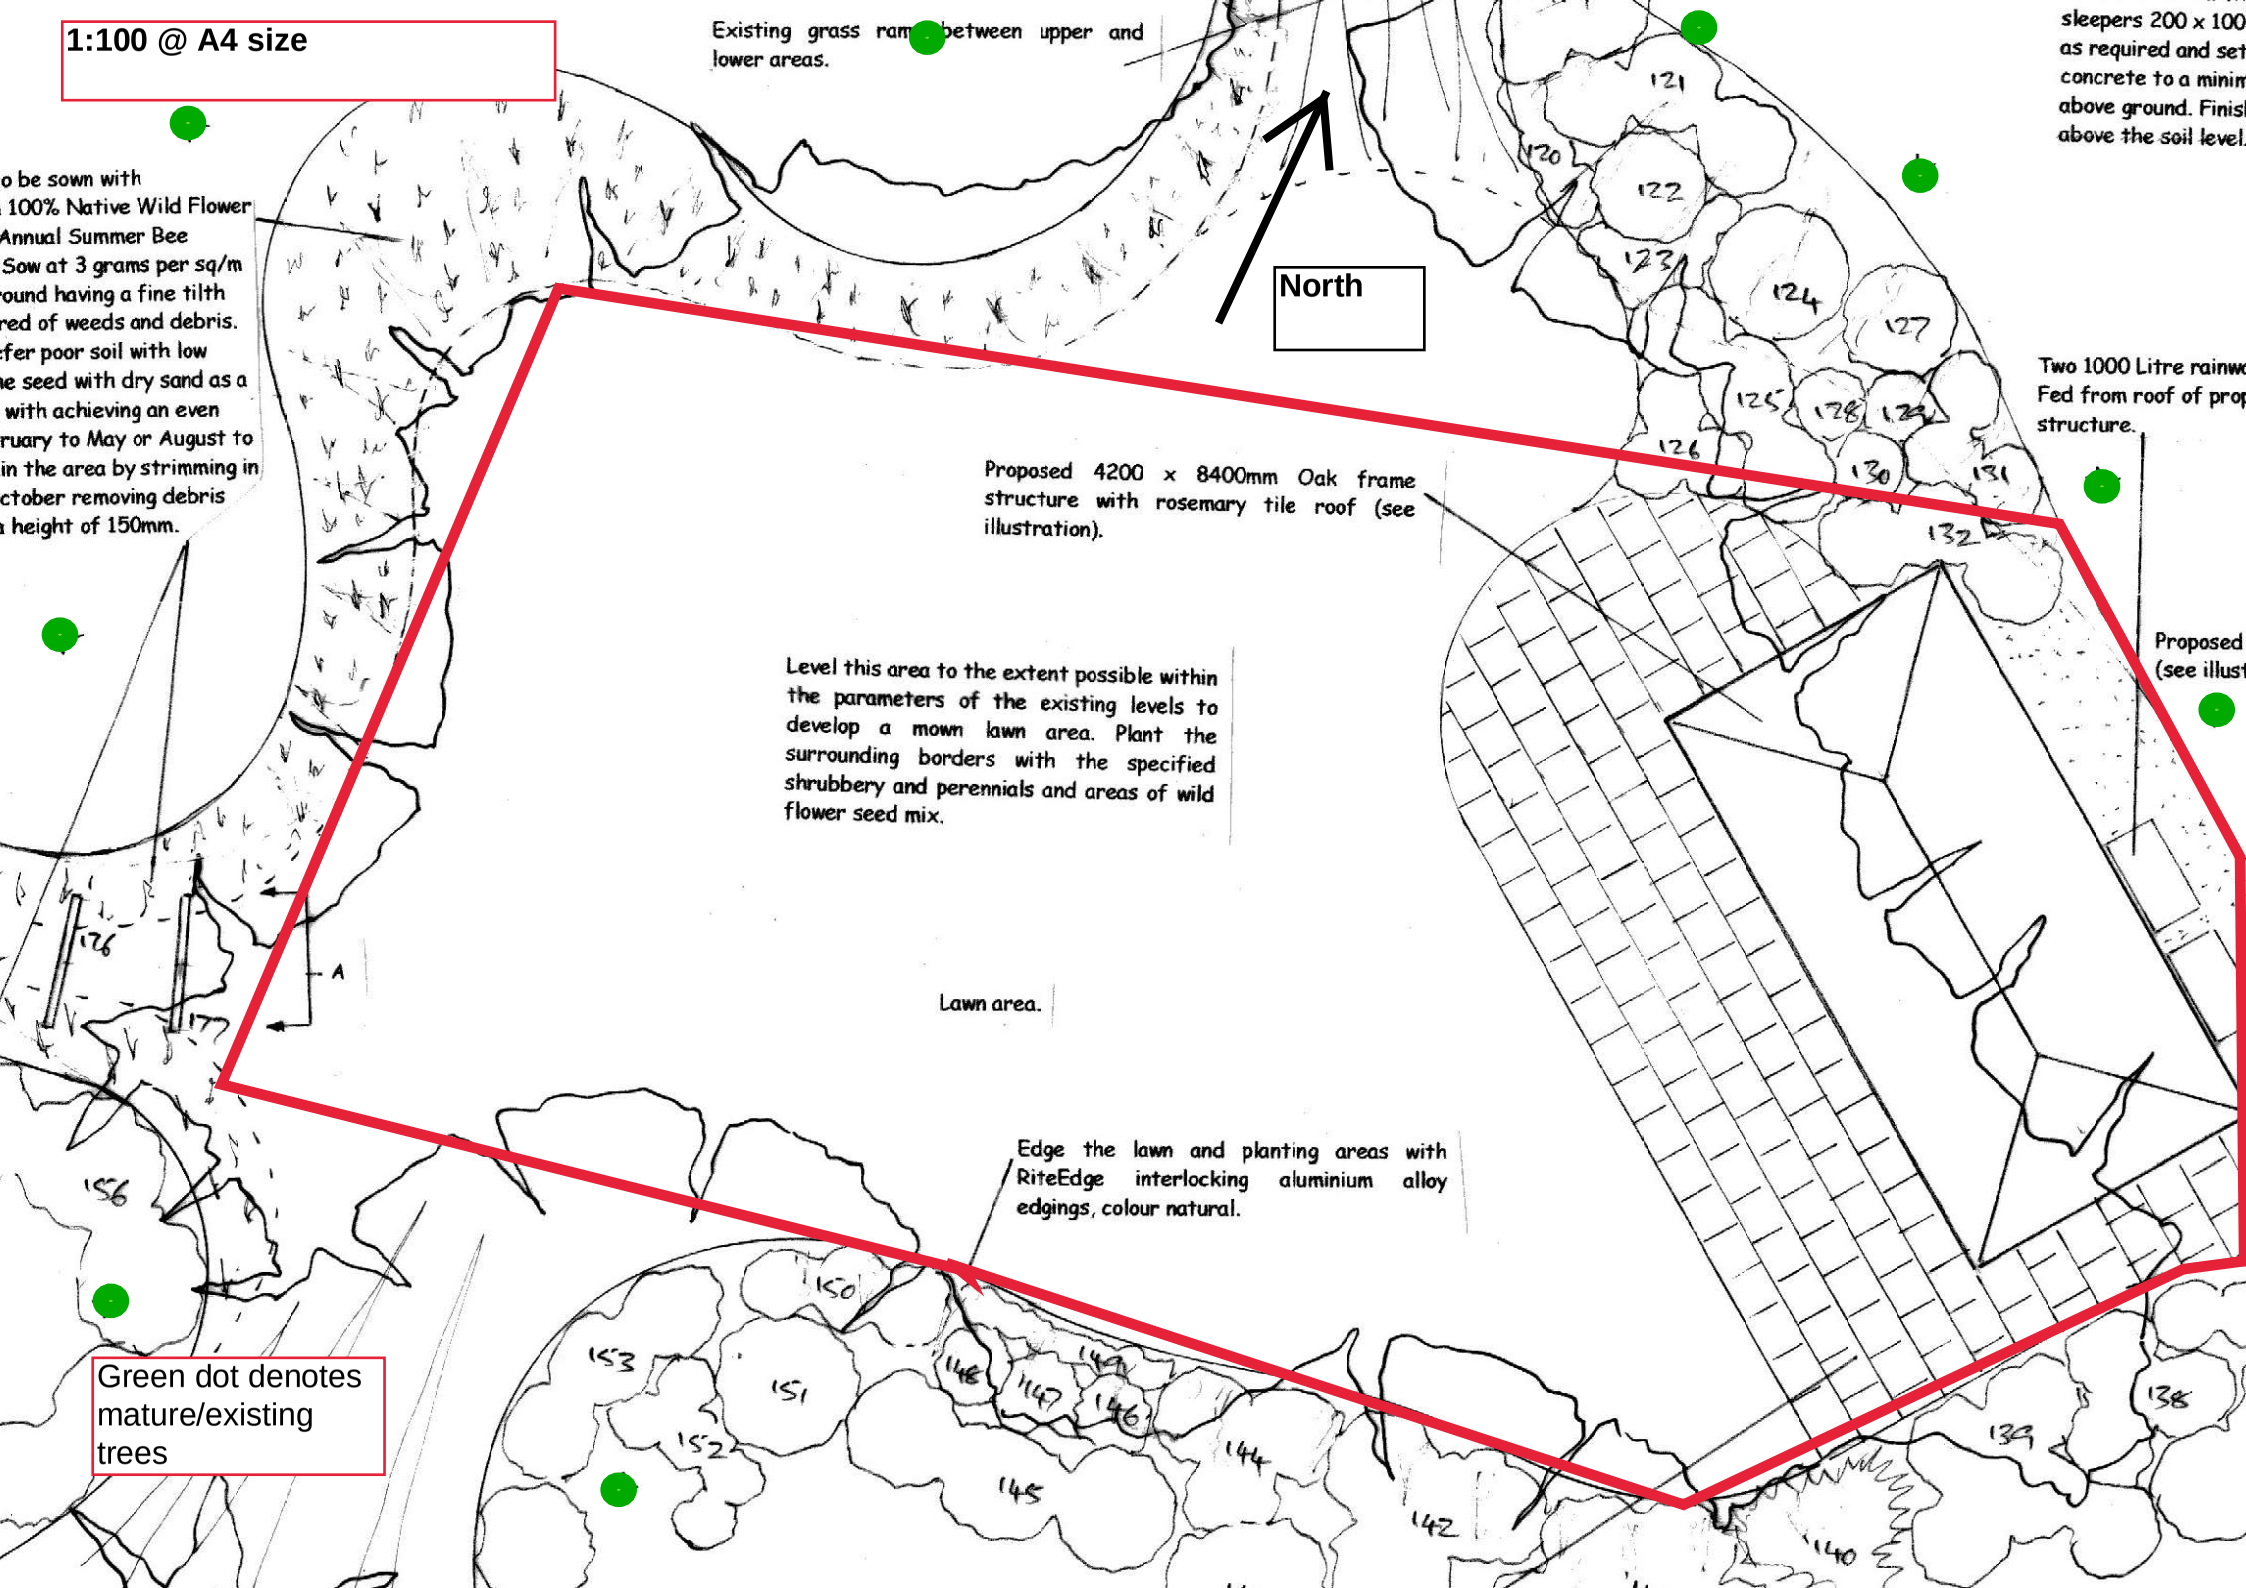
1:100 @ A4 size
Existing grass ram between upper and lower areas.
North
o be sown with
100% Native Wild Flower
Annual Summer Bee
Sow at 3 grams per sq/m
round having a fine tilth
red of weeds and debris.
fer poor soil with low
e seed with dry sand as a
with achieving an even
ruary to May or August to
in the area by strimming in
ctober removing debris
height of 150mm.
Proposed 4200 x 8400mm Oak frame structure with rosemary tile roof (see illustration).
Level this area to the extent possible within the parameters of the existing levels to develop a mown lawn area. Plant the surrounding borders with the specified shrubbery and perennials and areas of wild flower seed mix.
Lawn area.
Edge the lawn and planting areas with RiteEdge interlocking aluminium alloy edgings, colour natural.
Two 1000 Litre rainwa
Fed from roof of prop
structure.
Proposed
(see illust
Green dot denotes mature/existing trees