Pergola Arches

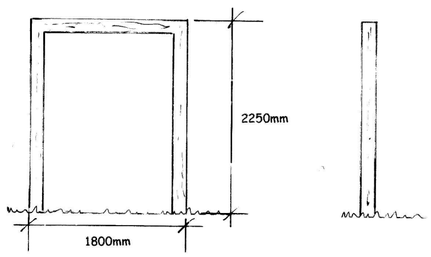

Raised Vegetable Beds



Composting Toilet

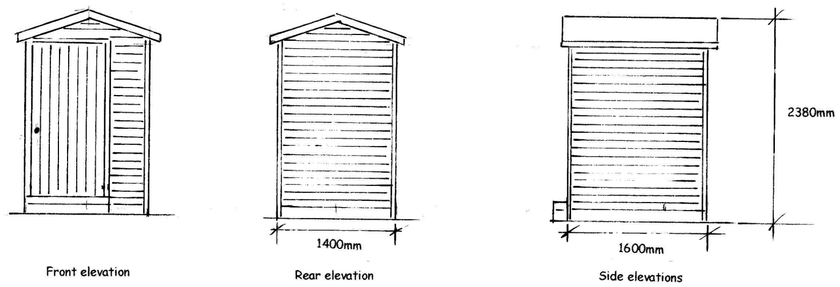

Front elevation

Rear elevation

Side elevations

Oak Frame Gazebo

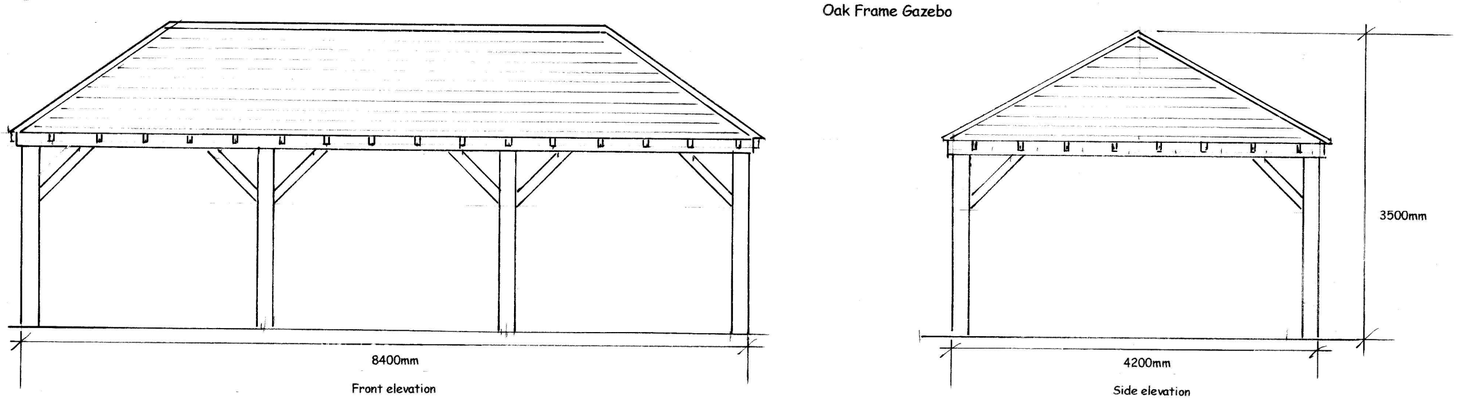

Front elevation

Side elevation

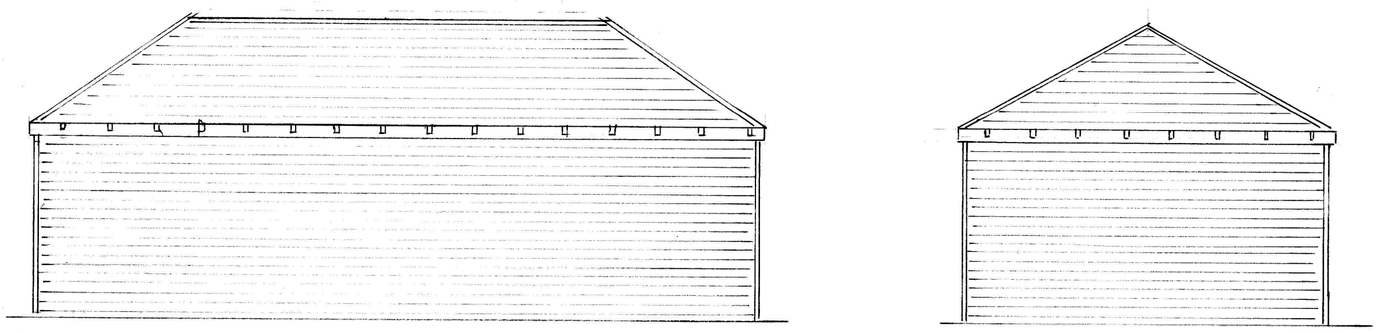

Rear elevation

Side elevation

Oak Frame Carport

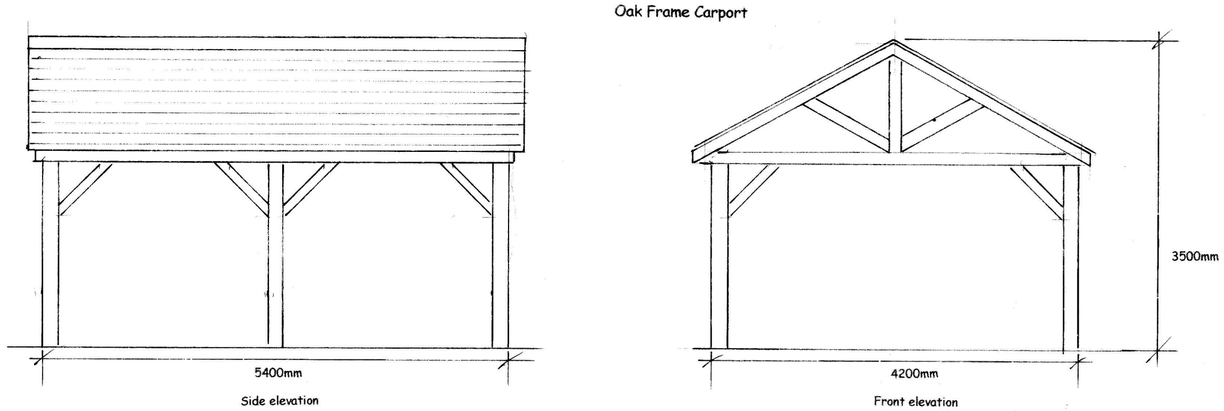

Side elevation

Front elevation

Project:	Proposed Structures Elevations Drawing
Clients:	Mr and Mrs Hall
Address:	Queens Lodge Manor Road South Wingfield Derbyshire
Drawn by:	Peter Stevens
Date:	January 2022
Scale:	1:50@A2
Drawing No:	15112021C

© Peter Stevens Garden Design 2022

PETER STEVENS GARDENDESIGN

53 Chadwick Avenue | Derby | Derbyshire | DE24 9DH
T: 01332 703852 | M: 07711 759420 | E: psgdesign@msn.com
www.psgdesigns.co.uk