NOTES:

1. DO NOT SCALE IF IN DOUBT ASK. ALL DIMENSIONS ARE IN MILLIMETRES UNLESS NOTED OTHERWISE, ALL LEVELS ARE IN METRES.

2. THIS DRAWING TO BE READ IN CONJUNCTION WITH THE ARCHITECTS / ENGINEERS DRAWINGS.

3. ALL WORKMANSHIP & MATERIALS ARE TO COMPLY WITH THE SPECIFICATION, BUILDING REGULATIONS, RELEVANT BRITISH STANDARDS AND MANUFACTURERS RECOMMENDATIONS.

4. ALL DIMENSIONS AND SETTING OUT ARE TO BE CHECKED ON SITE AND ANY DISCREPANCIES ARE TO BE REPORTED TO THE CONTRACT ADMINISTRATOR IMMEDIATELY.



YARD ELEVATION
EAST ELEVATION
(Scale 1:100)




YARD ELEVATION
NORTH ELEVATION
(Scale 1:100)




YARD ELEVATION
WEST ELEVATION
(Scale 1:100)



YARD ELEVATION
SOUTH ELEVATION
(Scale 1:100)

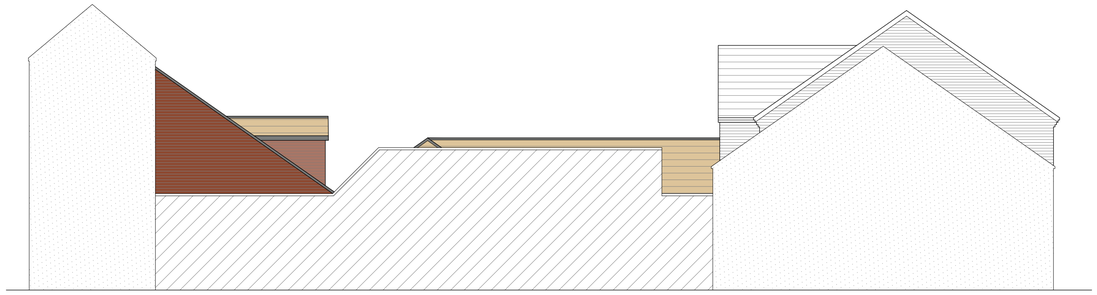

SIDE ELEVATION
WEST
(Scale 1:100)

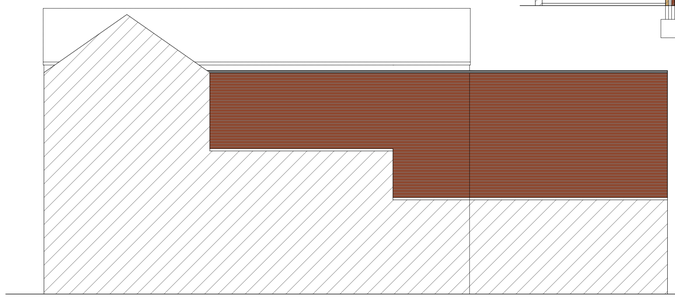

SIDE ELEVATION
NORTH
(Scale 1:100)



FRONT ELEVATION
STATION ROAD
(Scale 1:100)



SIDE ELEVATION
NORTH STREET
(Scale 1:100)

FOR GUIDANCE ONLY

SCALE

1:50	0mm – 10mm	50mm – 20mm
1:75	0mm – 38mm	188mm – 75mm
1:100	0mm – 1000mm	5000mm – 2000mm

Do Not Scale this Drawing if in Doubt Ask.
Do Not Derive Dimensions from Digital Media

Rev.	Revision Description	Drn	Date
A	APARTMENTS 2, 3, 12 & 14 REVISED	SPW	JUN 2021
B	NORTH & WEST ELEVATIONS ADDED	SPW	FEB 2022

Client: YOUR SPACE PROPERTY GROUP

Suitability: APPROVAL

Drawing Type: AutoCAD

Index No.: IDS-2021-472

Title: THE MIDDLE INN, 125 STATION ROAD, LANGLEY MILL, NG16 4DU
PROPOSED ELEVATIONS

Scales: 1:75 @A1 & 1:150 @A3

Date:

Drawn by: SPW

Checked by:

Drawing No: MIDDLE-IDS-472-DR-A-00-10-006

Revision: B

IDEAL DESIGN SOLUTIONS
Tel: 01889 568573
e-mail: enquiries@idsdesigns.co.uk

Drawing Design & Copyright of: Ideal Design Solutions.