
SCALE 1:100
SCALE 1:1

0m 1m 2m 4m 6m 8m 10m
0m 10mm 20mm 40mm 60mm 80mm 100mm

N

THE CONTRACTOR MUST VERIFY ALL DIMENSIONS ON SITE BEFORE MAKING SHOP DRAWINGS OR COMMENCING WORK OF ANY KIND.
NO DIMENSIONS TO BE SCALED FROM THIS DRAWING.

REV.	DATE	REVISION
-	08.02.2022	Issued for Client approval

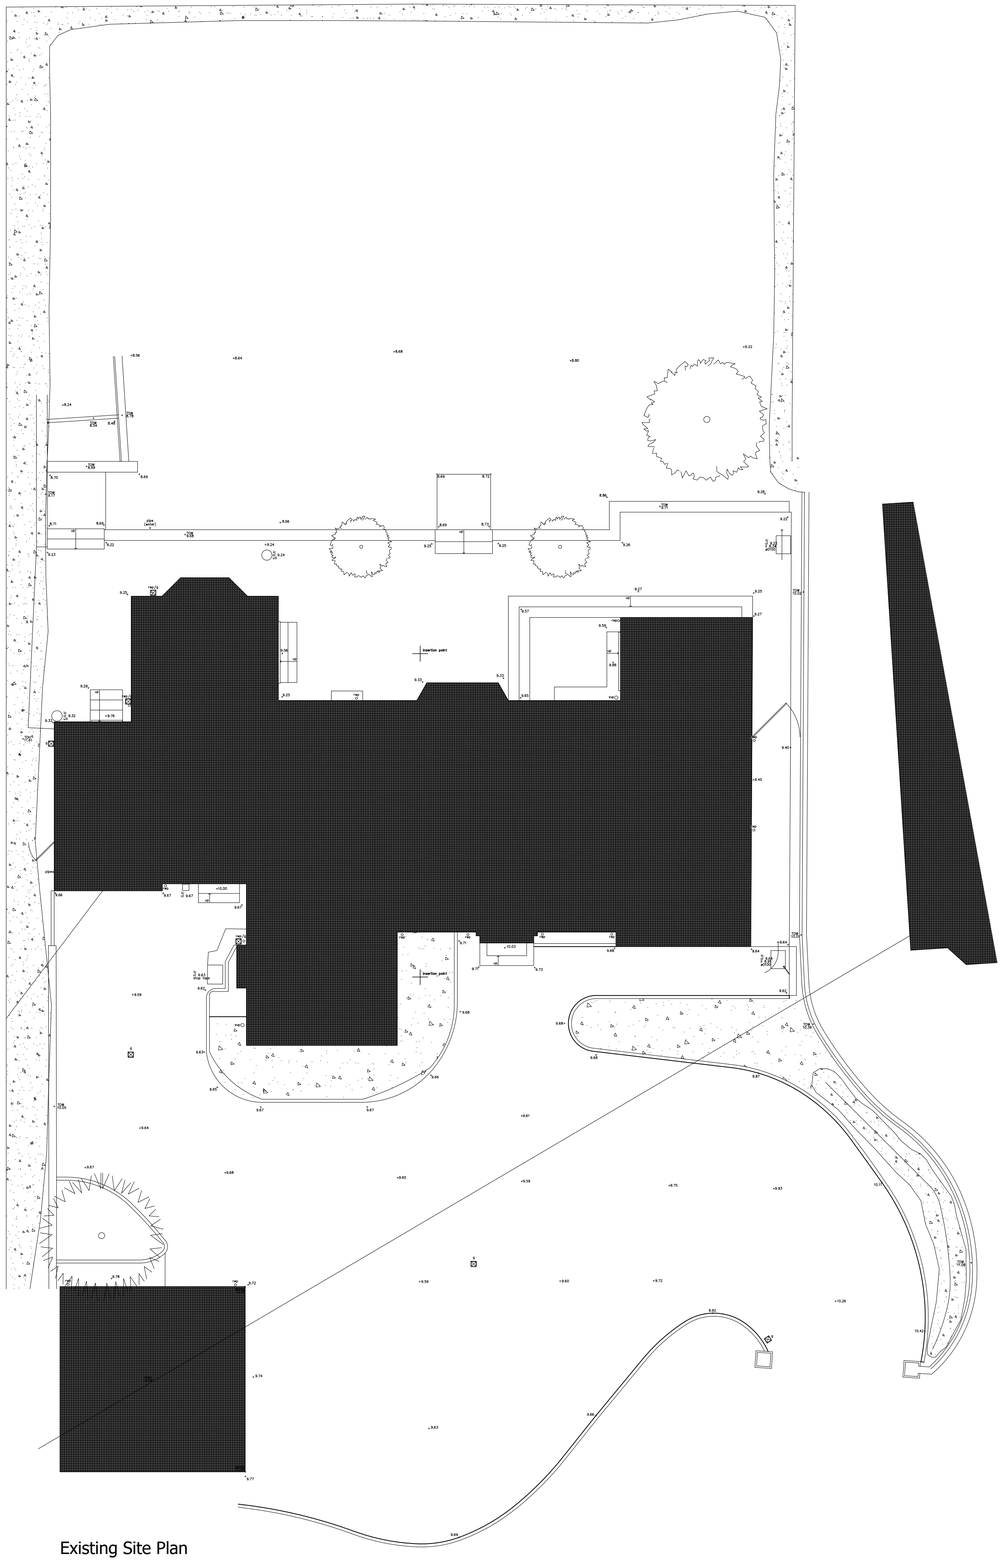

Existing Site Plan

PLANNING

Ar

PROJECT:
7 Burley Drive
Quarndon
Derby DE22 5JT

CLIENT:
Penny/Boot

DRAWING:
Existing Site Plan

DRAWING No.: E20-11_EXSIT00
REV: -

SCALE: 1:100@A1
DRAWN: ar DATE: 01.07.21
CHECKED: ar DATE:

T:01543 323063 M:07830452312
E-mail: alistair@ar-architects.co.uk
©COPYRIGHT EXISTS ON THE DESIGNS AND INFORMATION SHOWN ON THIS DRAWING