
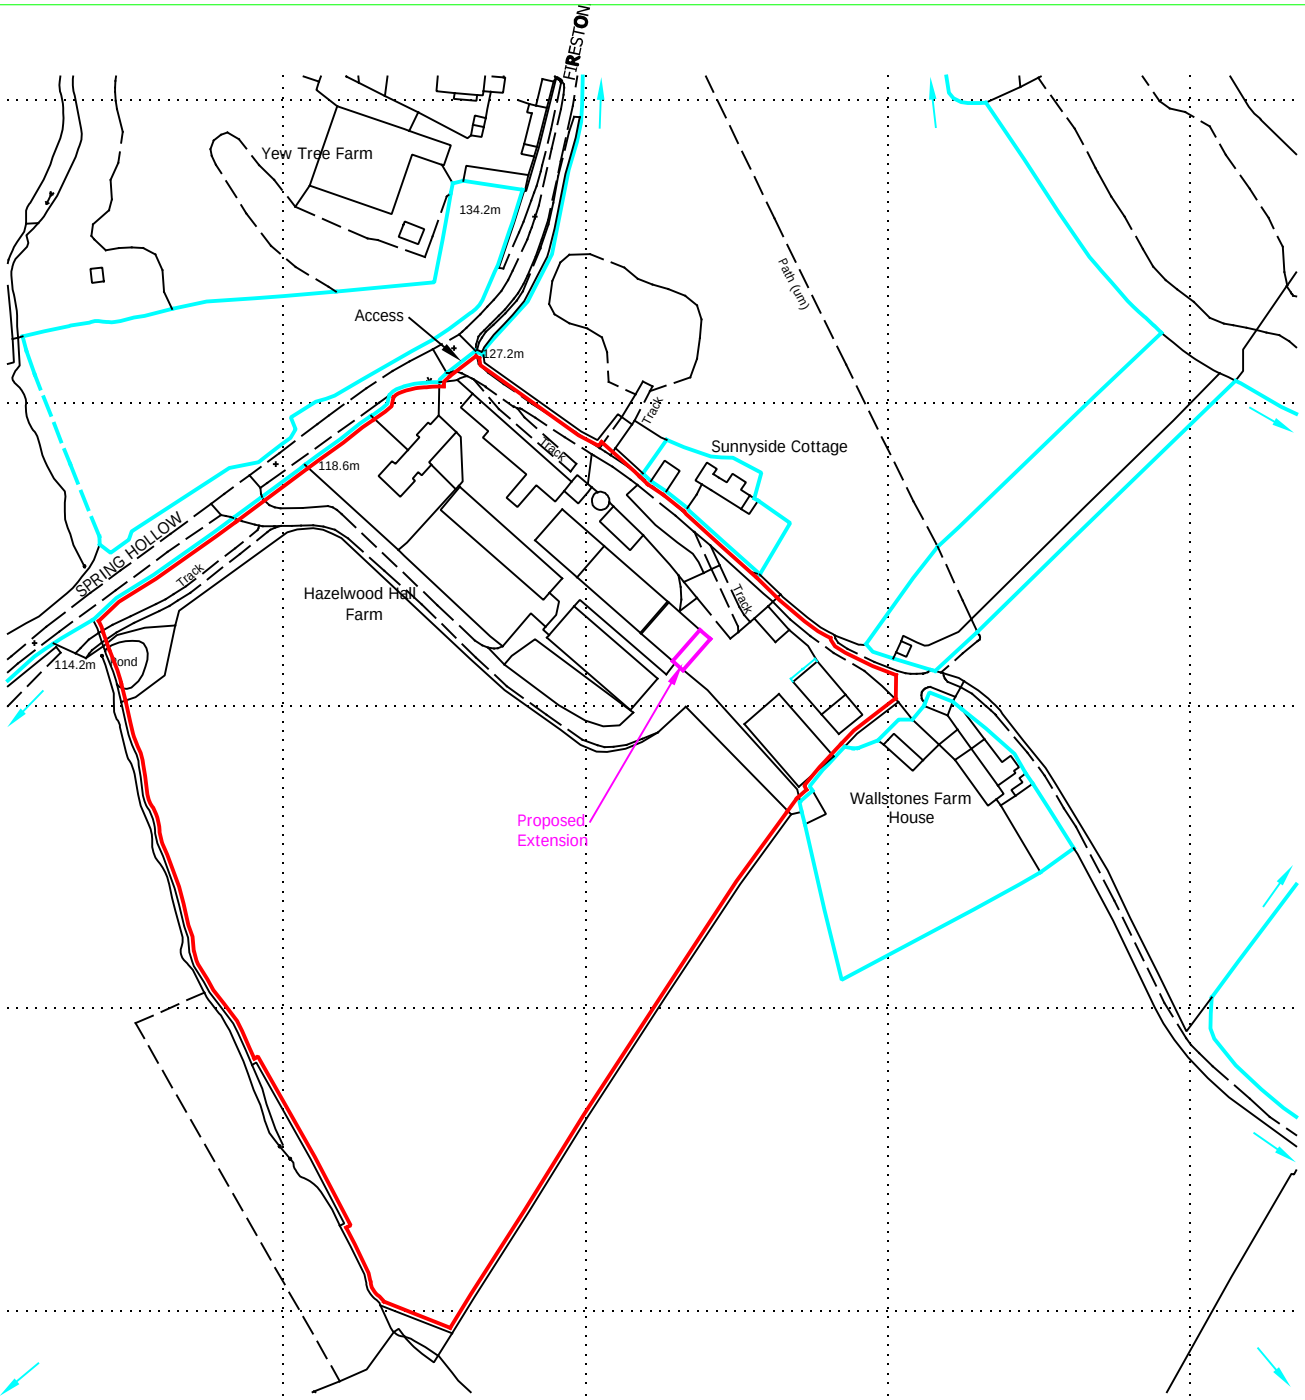


Ordnance Survey (c) Crown Copyright 2017. All rights reserved. Licence number 100022432

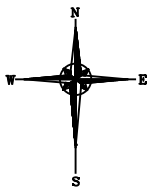

Reproduced from Ordnance Survey digital map data, 1:2500 scale, by permission of Ordnance Survey on behalf of The Controller of Her Majesty's Stationery Office.
© Crown copyright. All rights reserved. Licence Number: 100005813

Bagshaws LLP

Vine House, Ashbourne, Derbyshire. DE6 1AE
Telephone: 01335 342201 opt:2
www.bagshaws.com

Applicant:	Hazelwood Hall Farm Partnership, Hazelwood Hall Farm, Hazelwood, Belper. DE56 4AW		
Proposal:	Extension to existing covered livestock handling area		
Scales:	1:2500 @ A4	Detail:	Location plan
Date:	11th February 2022	Drawing No.	13577-008