
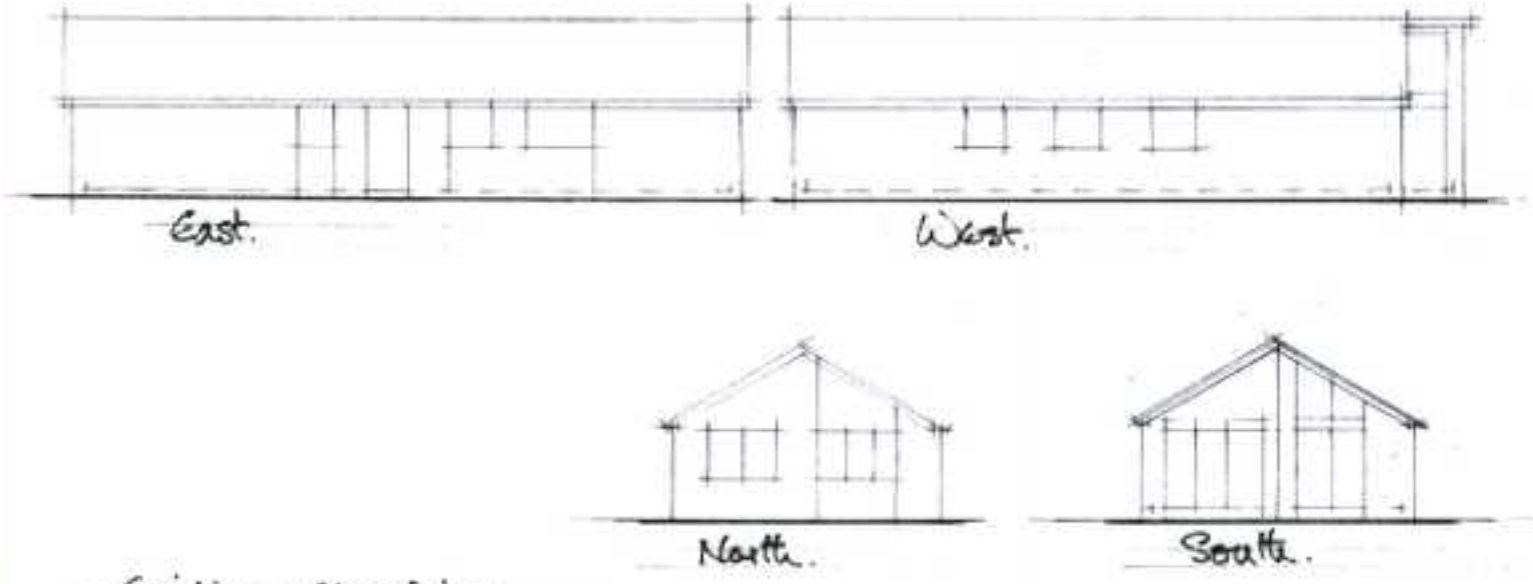


Existing Elevations.

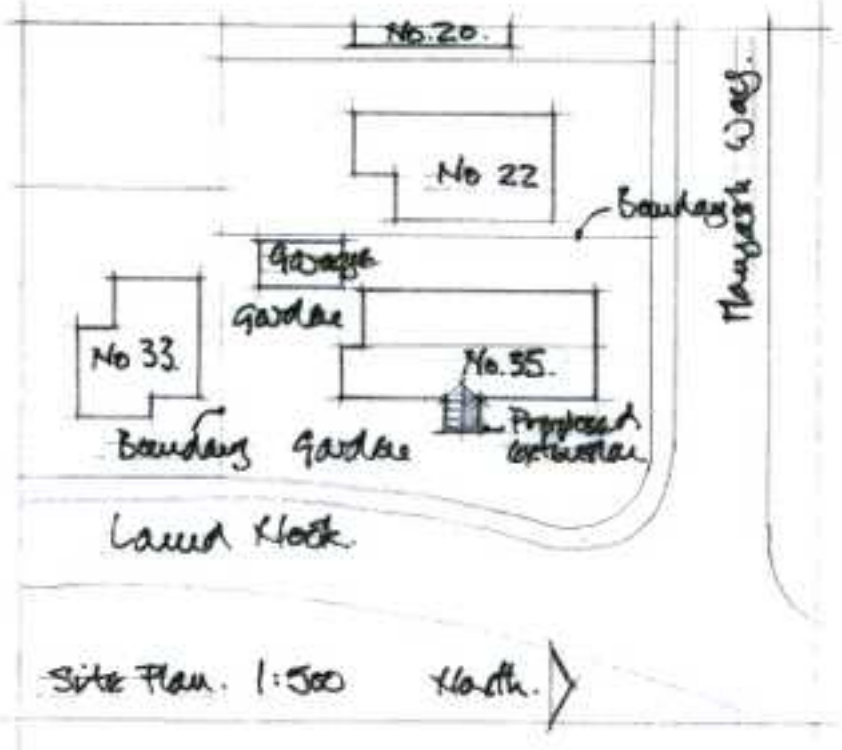

Proposed alterations, 35, Laund Hook, Belper.

Scale: 1:200, 500.

Job no. 719.84.