
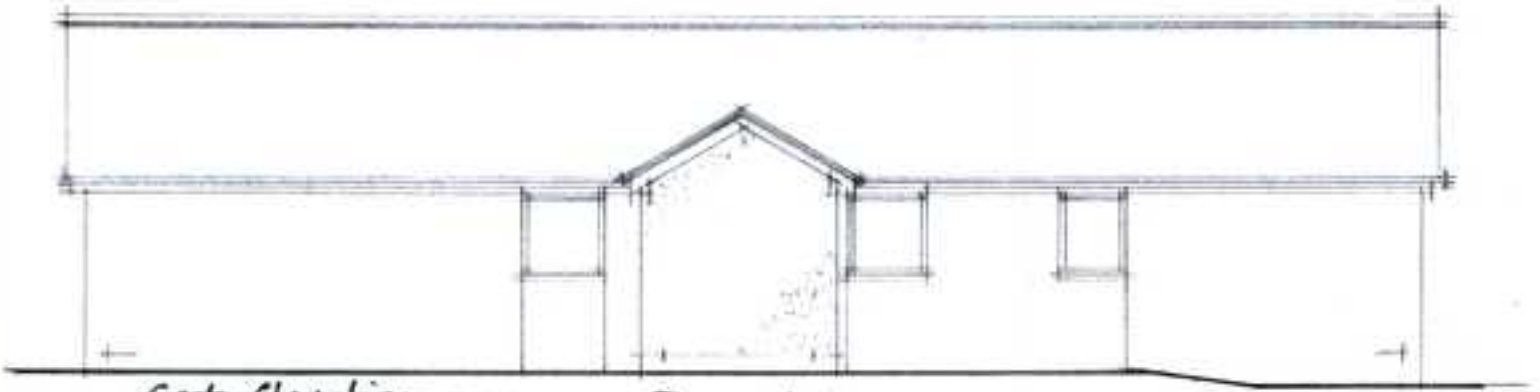


East Elevation.


Proposed extension.

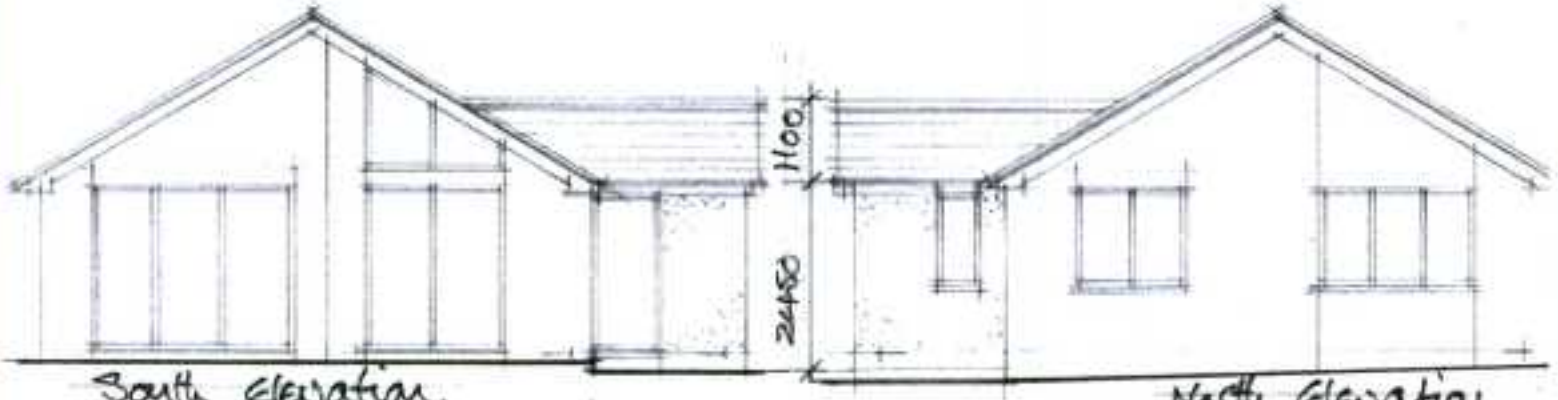

South Elevation.

North Elevation.

Proposed extension.

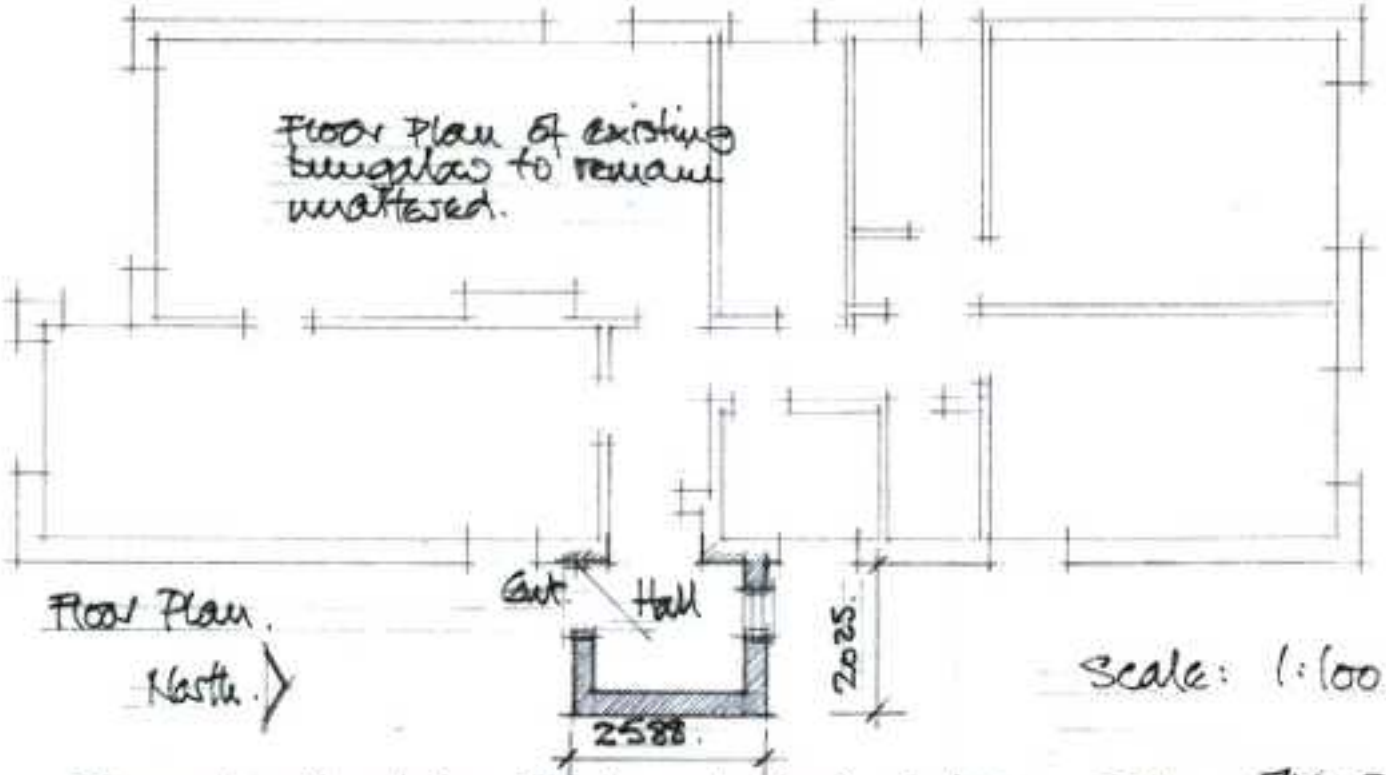

Floor Plan.

North.

Scale: 1:100.

Proposed alterations, 35, Laund Nook, Bedpar. Job no. 719.53.