

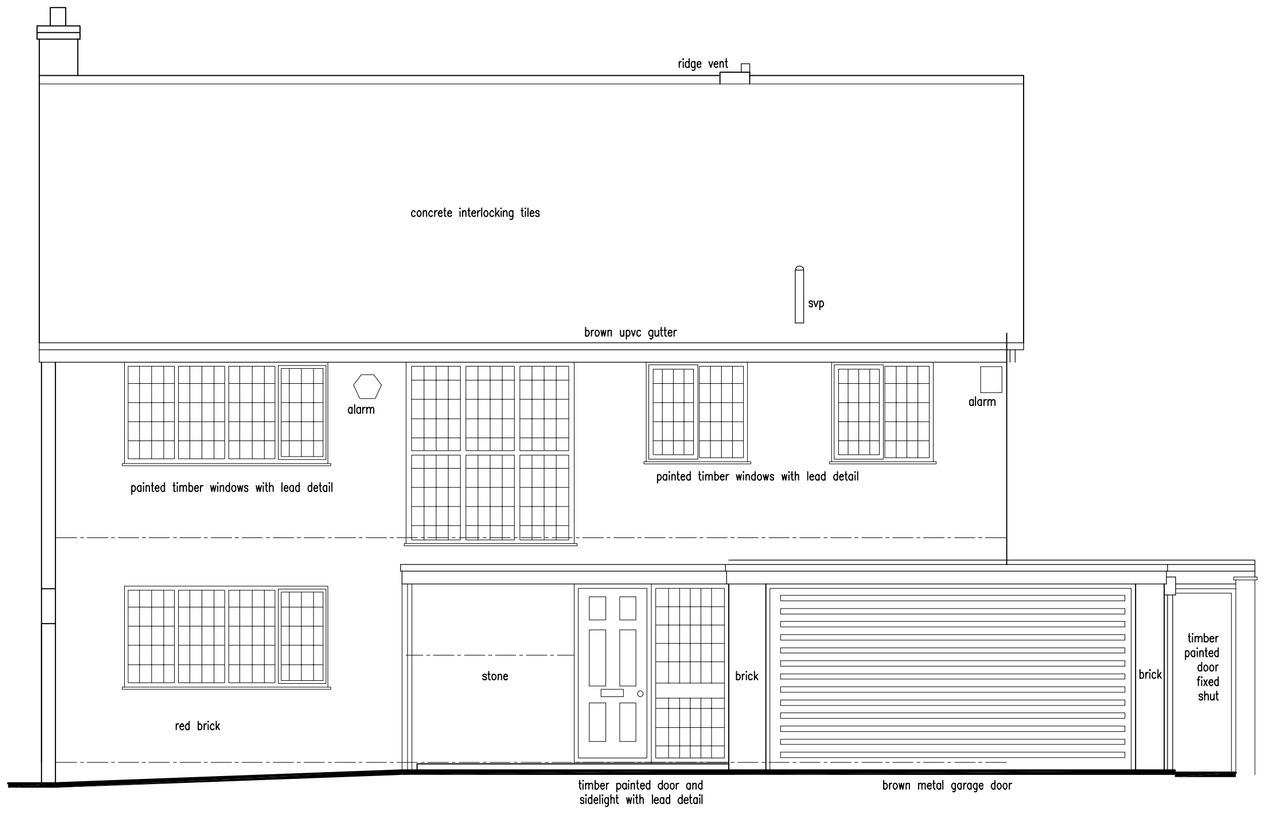



Existing Front Elevation
Scale 1:50

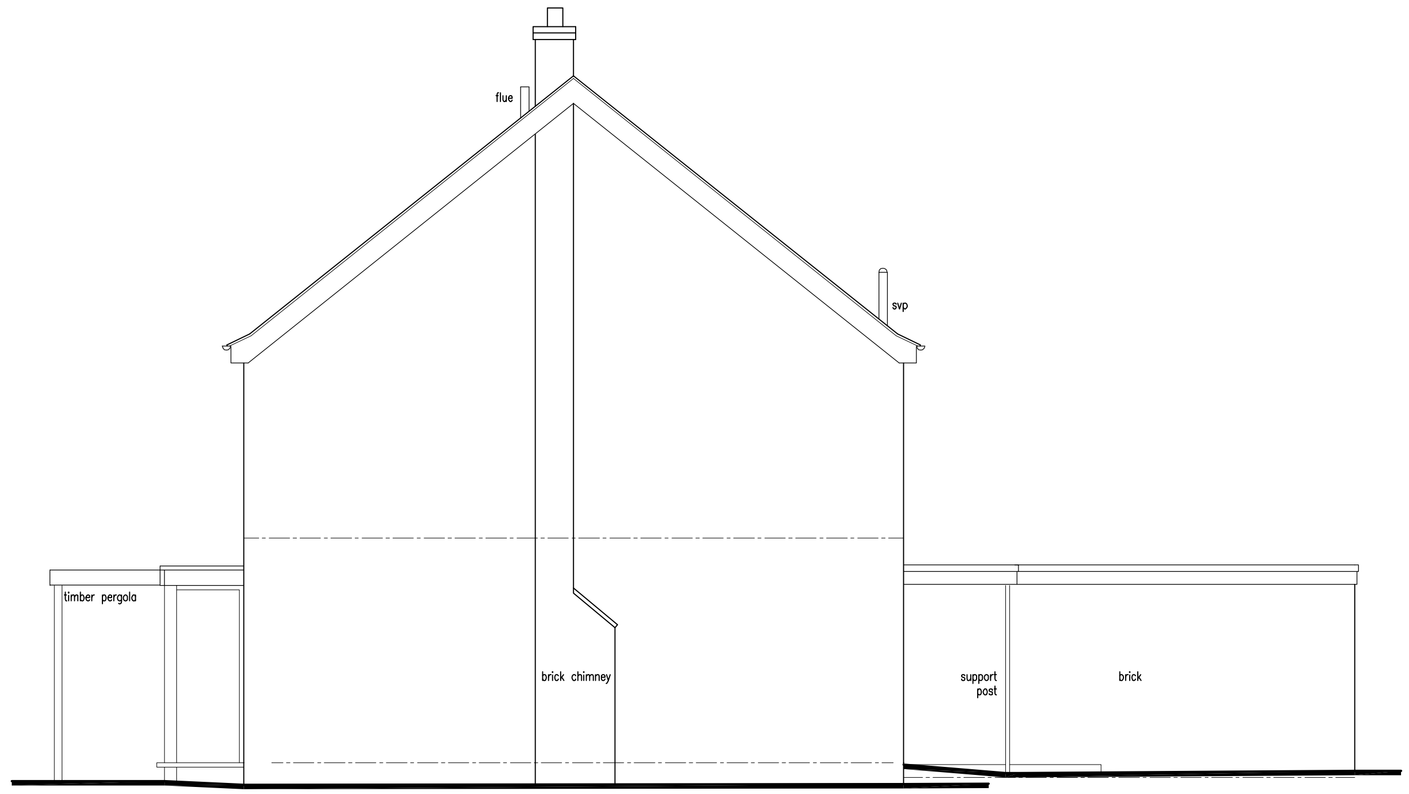

Existing Side Elevation
Scale 1:50

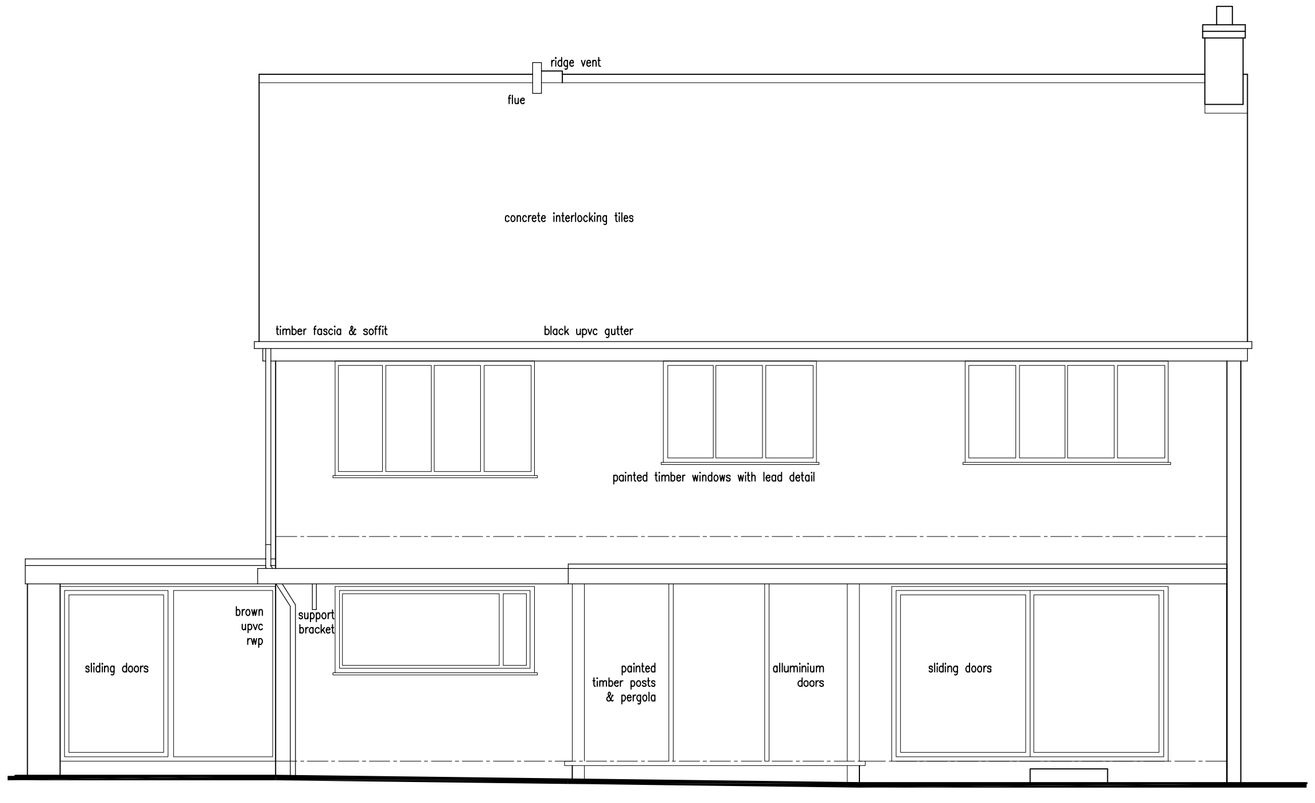

Existing Rear Elevation
Scale 1:50

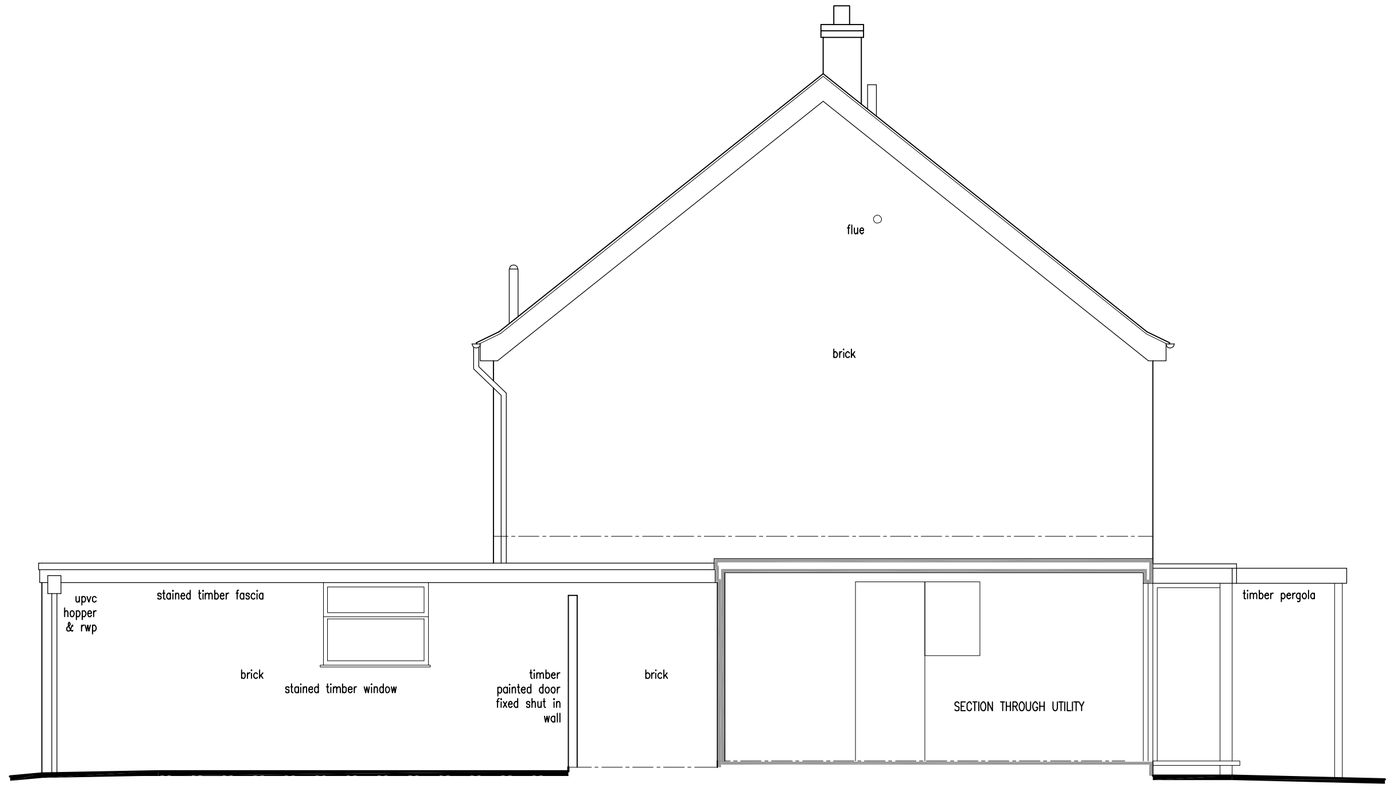

Existing Side Elevation
Scale 1:50

EXISTING DETAILS
9 CHURCH ROAD ~ QUARNDON ~ DERBYSHIRE

1:50 Metres
0 1 2 3

Revisions : A Drawing Updated 15.02.2022

Figured dimensions must be taken in preference to scaled dimensions and any discrepancies are to be referred to David Granger Architectural Design Limited. Contractors, subcontractors and suppliers must verify all dimensions on site before commencing any work or making any workshop drawings. All drawings are copyright of David Granger Architectural Design Limited. Ordnance Survey Data © Crown Copyright, All rights reserved. Licence No. AR100020449. Landmark Ref. LIG0816

DAVID GRANGER
ARCHITECTURAL DESIGN LIMITED

Project
9 Church Road
Quarndon
Derbyshire

Drawing Title
Existing Details
Sheet 1 of 2

Client
Mrs E & H Honarmand

Drawing No.
21.4086.01 A

Date
December 2021

Scale (A1 Size)
As Shown

Drawn by
LS

Checked by
SF

The Old Cottage Hospital, Leicester Road,
Ashby-de-la-Zouch, Leicestershire, LE65 1DB
Tel: 01530 560939
www.davidgrangerdesign.com
Company Reg. No. 5568912