
Site Plan

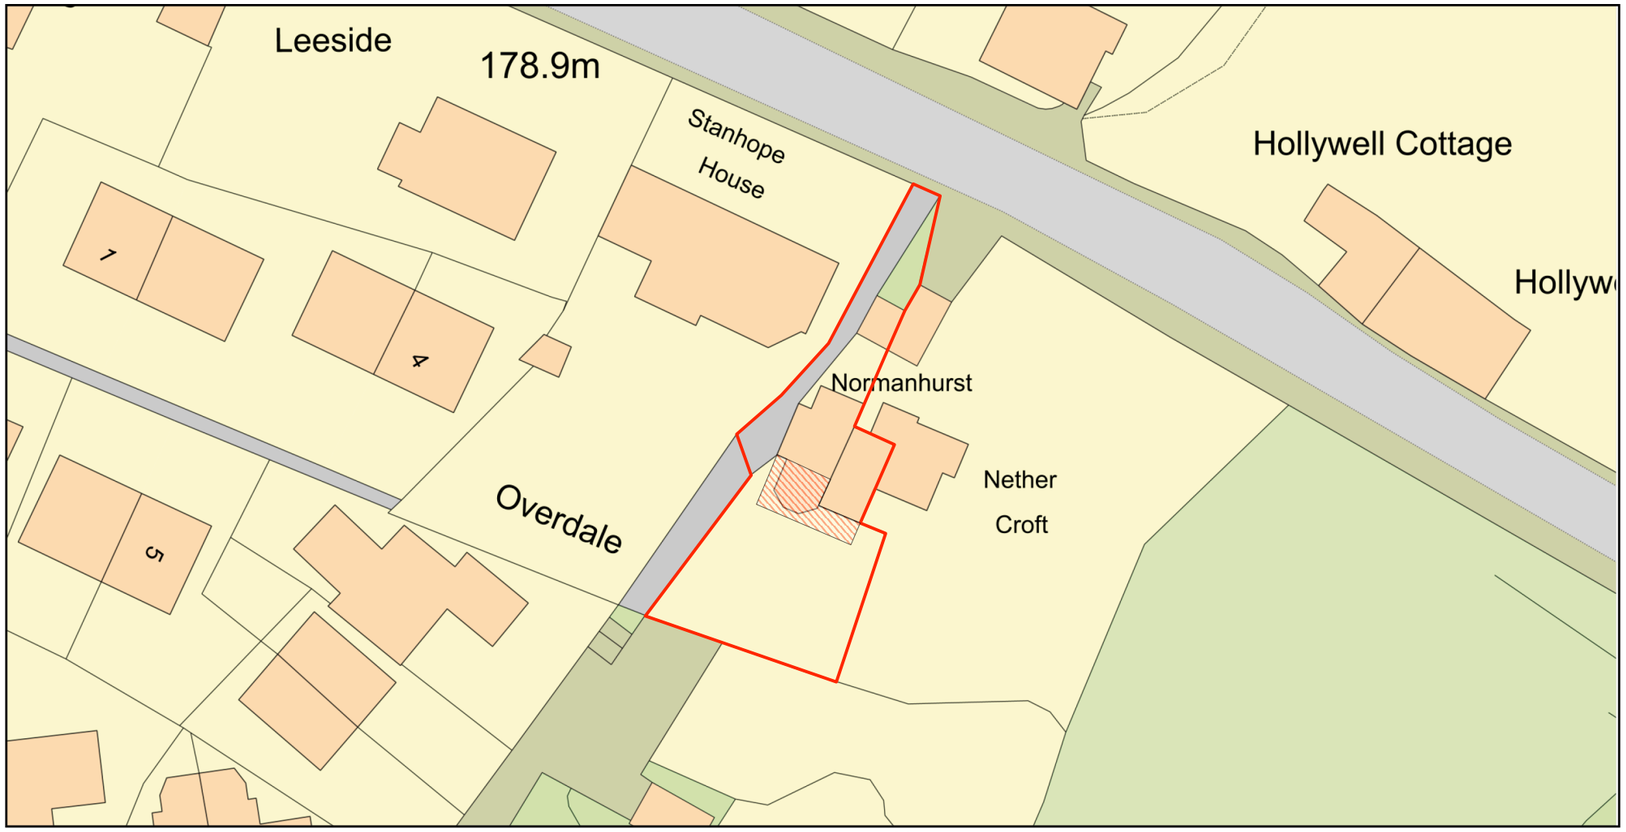

ReQuestaPlan

Plan Produced for: Daniel Wilson

Date Produced: 10 Feb 2022

Plan Reference Number: TQRQM22041120155273

Scale: 1:500 @ A4

© Crown copyright and database rights 2021 OS 100042766

PLEASE NOTE:

- **DO NOT SCALE DRAWING.**
- CONTRACTOR TO CHECK ALL DIMENSIONS FROM DRAWINGS TO SITE AND NOTIFY THE ARCHITECT OF ANY DISCREPANCIES PRIOR TO FABRICATION TO ALLOW FOR MODIFICATIONS.
- DISCREPANCIES NOT BROUGHT TO THE ATTENTION OF THE ARCHITECT WILL BE THE RESPONSIBILITY OF THE RELEVANT CONTRACTOR.
- THIS DRAWING SHOULD BE READ IN CONJUNCTION WITH ALL SPECIFICATIONS AND ALL RELEVANT DESIGN, ENGINEERS AND SPECIALIST DRAWINGS.
- THE CONTRACTOR MUST ADVISE ON ALL DETAILS TO ENSURE STABILITY AND STRENGTH OF CONSTRUCTION ALL MATERIALS TO BE MATCHED AND BALANCED AS APPROPRIATE.
- THE WORKS DESCRIBED AND SPECIFIED ON THIS DRAWING AND ASSOCIATED DRAWINGS SHALL BE UNDERTAKEN IN ACCORDANCE WITH CURRENT HEALTH AND SAFETY PLAN PREPARED BY THE PLANNING SUPERVISOR FOR THE PROJECT.

NOTES:

INDICATES PROPOSED AREA FOR NEW DINING ROOM AND PORCH EXTENSION, THE REPLACEMENT AND EXTENSION OF THE EXISTING DECKING

REVISION:	DATE:	DESCRIPTION:
/	11.02.2022	FOR PLANNING

LINE

JOB NAME: NORMANHURST

SITE ADDRESS: NORMANHURST, LEA SHAW, HOLLOWAY, DERBYSHIRE, DE4 5AT

DRAWING: BLOCK PLAN

DWG NO: C-101 **JOB NO:** 004 **ISSUE NO:** /

STATUS: FOR PLANNING APPROVAL

SCALE: 1:500 @ A3 **DATE:** 11.02.2022

DRAWN BY: DW **CHECKED BY:** CW

WORK BY LINE LTD©