ELECTRICAL SAFETY
All electrical work to meet the requirements of Part P of the building regulations and must be designed, installed, inspected and tested by a person competent to do so. Prior to completion, the Building Control Officer to be provided with evidence to demonstrate that the electrical installations have been carried out by a member of a relevant Competent Person Scheme.
Lighting to part L of the building regulations

HEATING INSTALLATION
To have separate temperature + on/off controls. All work to be carried out and tested by a person who is GAS SAFE registered and in accordance with building regulations approved documents L + J

PLANNING/BUILDING REGULATIONS DRAWING

All dimensions to be confirmed on site

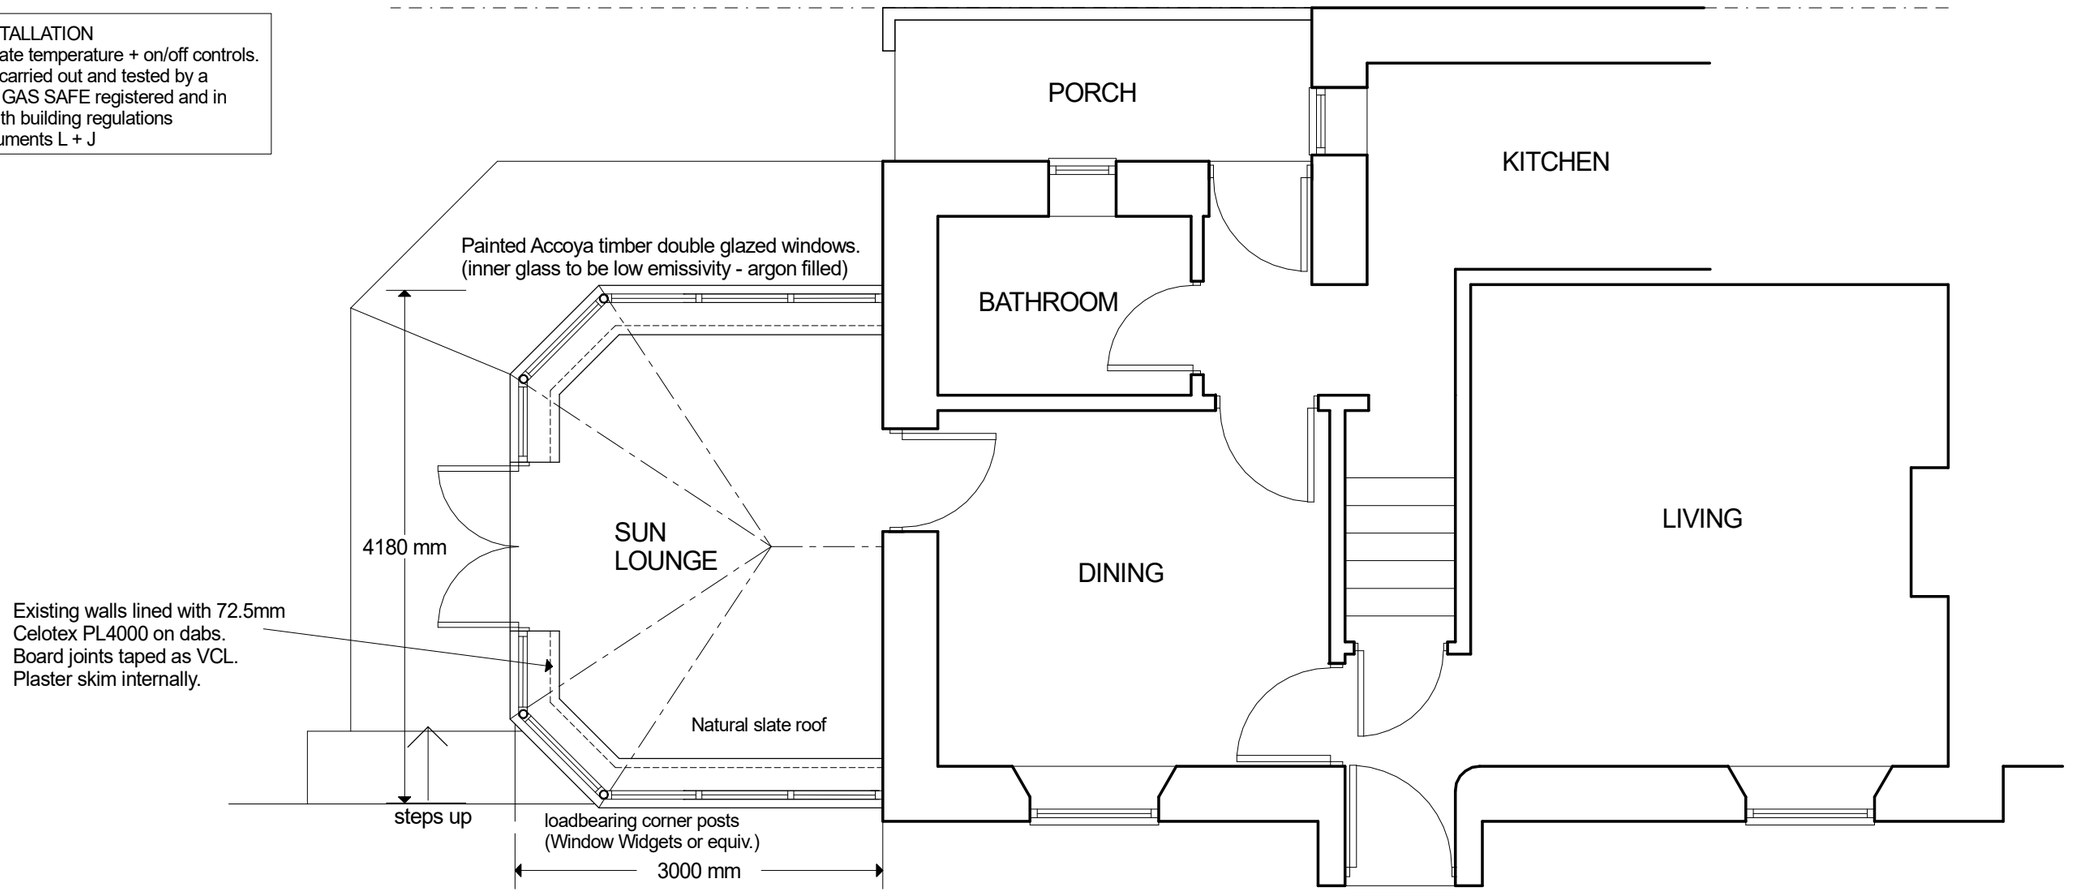

PROPOSED PLAN

Feb 2022 - updated for planning

SCALE 1:50@A3	DATE July 2021	REF. 200721/2A

Proposed Extension at:
9 Sunny Hill Milford Belper DE56 0QR
for Mrs K Hoult

design connexions
Architectural Services
25 Linsdale Gardens Gedling
Nottingham NG4 4GY
Tel. 07760 215478
e-mail: outandup@protonmail.com
www.designconnexions.co.uk