Land types:

- Pavement
- Parking area
- Highway
- Vegetation

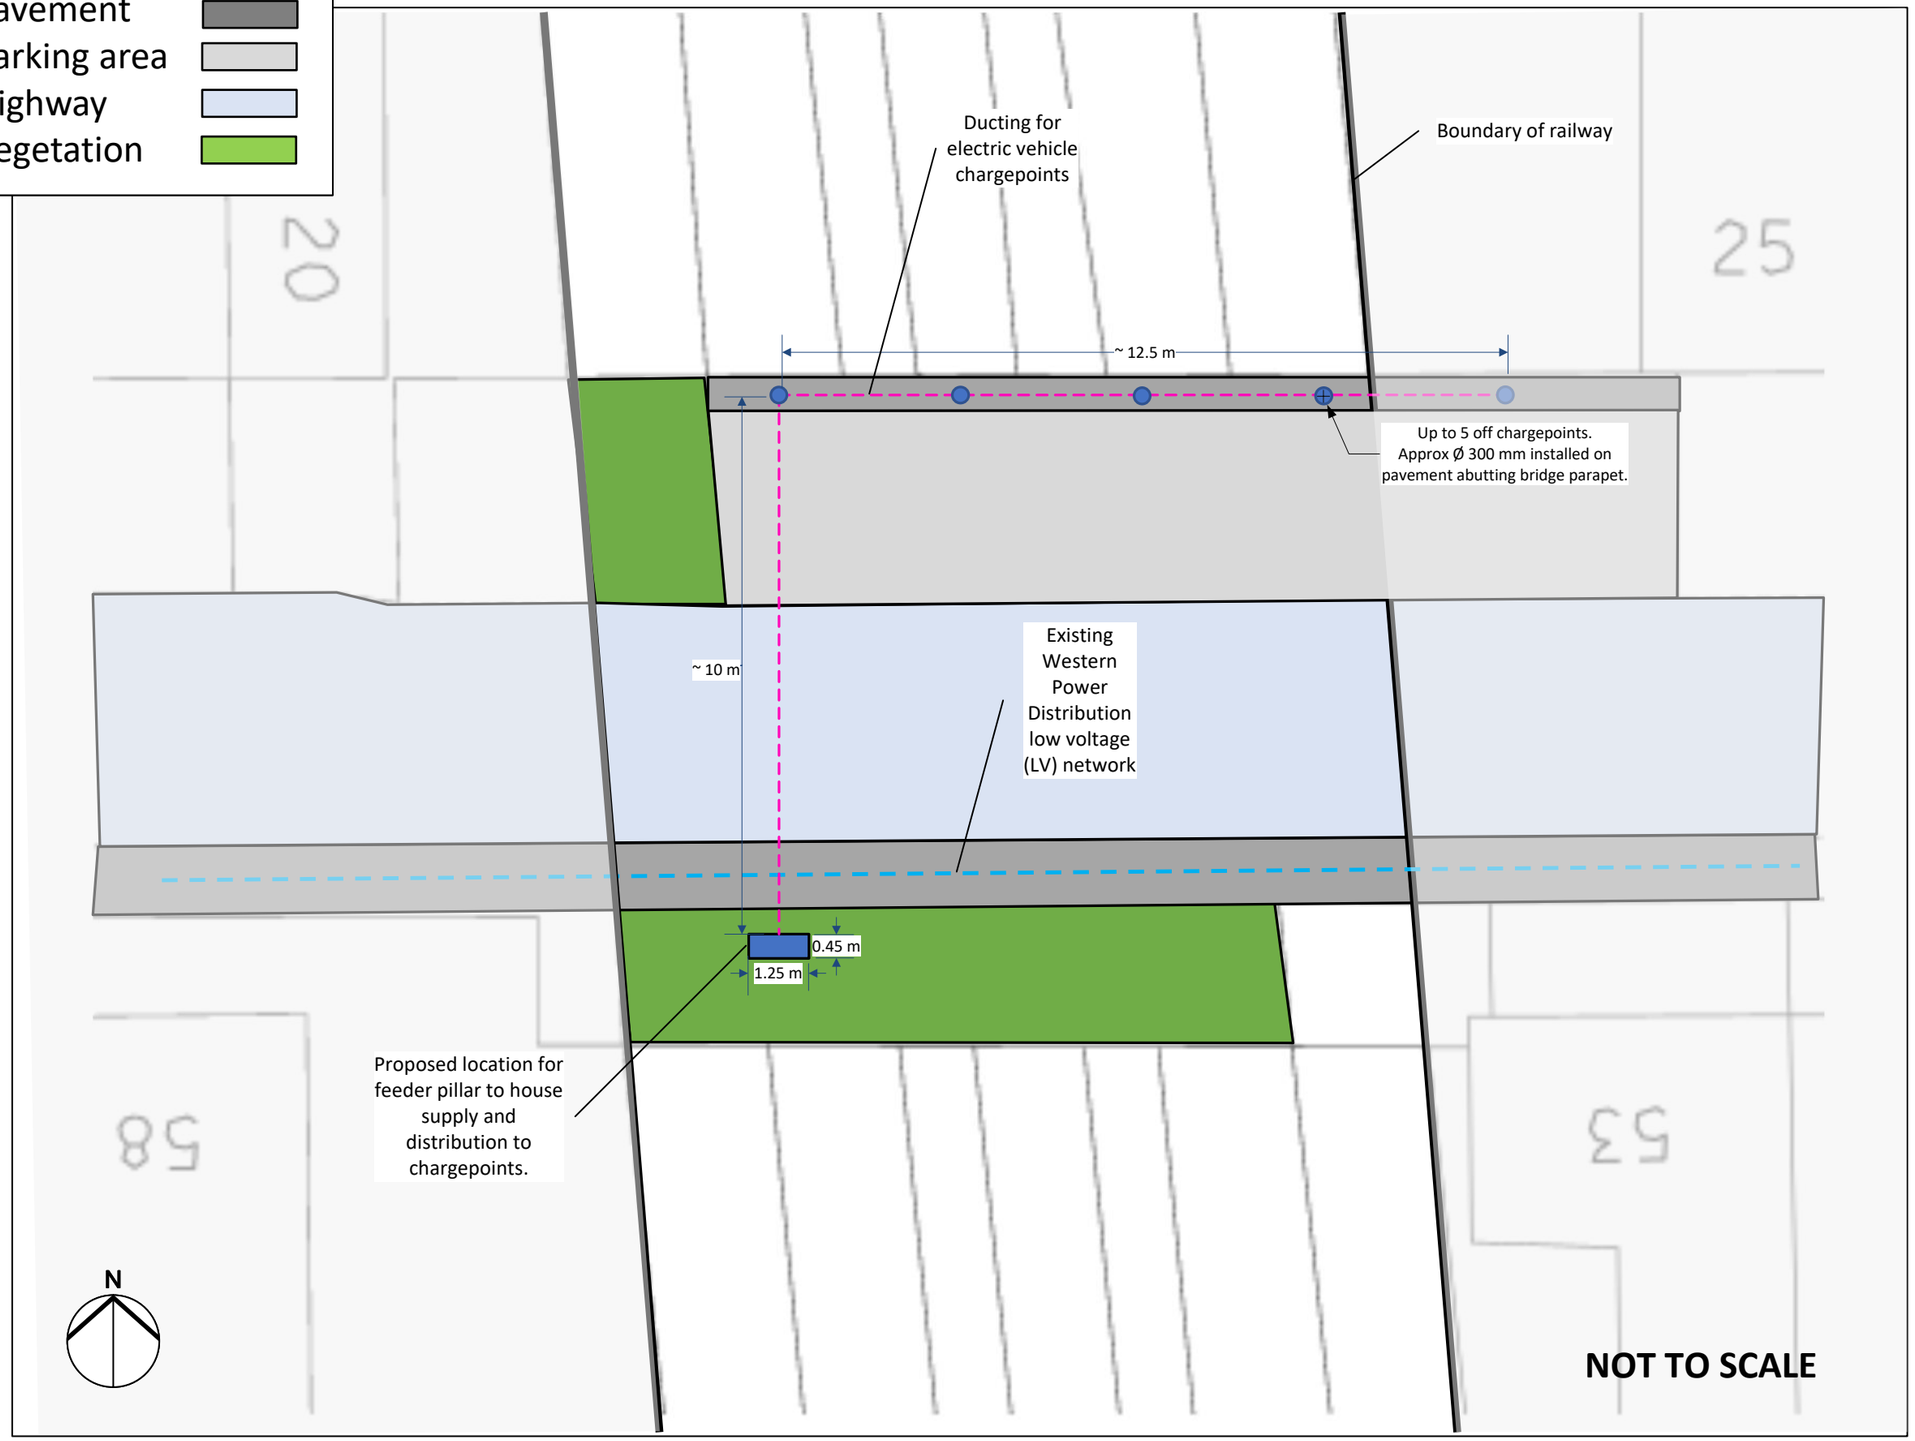

Revision History

Revision	Date	Change	Drawn by
001	13/12/2021	Original	SA
002			
003			
004			
005			
006			

This drawing is for indication only and is **not to scale.** Dimensions are approximate and should not be use for any other purpose without confirmation on site.

Project Name

Belper Clusters: Long Row Railway Bridge EV Chargepoint Feasibility

Project Address

Network Rail Bridge SPC8/33,
Long Row,
Belper
DE56 1DR

Project Information

Example schematic for installation of electric vehicle (EV) chargepoints on Long Row rail bridge, Belper.

cenex

Drawing Reference	Revision
BELPER-LONGROWBRIDGE-001-20211213-SA	001